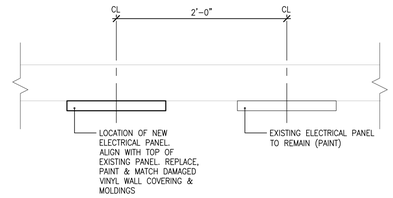

GENERAL NOTE:

OCCURS AT THE FOLLOWING LOCATIONS:
1. 9TH FLOOR, WING D

3 LOCATION OF NEW ELECTRICAL PANEL
N.T.S.

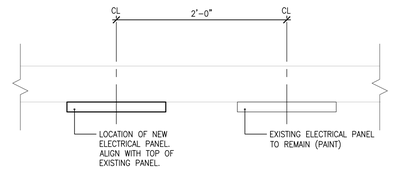

GENERAL NOTE:

OCCURS AT THE FOLLOWING LOCATIONS:
1. 4TH FLOOR, WING D

2 LOCATION OF NEW ELECTRICAL PANEL
N.T.S.

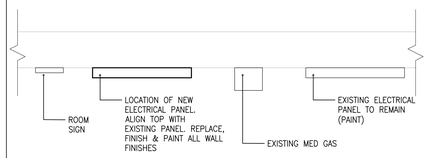

GENERAL NOTE:

OCCURS AT THE FOLLOWING LOCATIONS:
1. 8TH FLOOR, WING D
2. 6TH FLOOR, WING D
3. 5TH FLOOR, WING D

4 LOCATION OF NEW ELECTRICAL PANEL
N.T.S

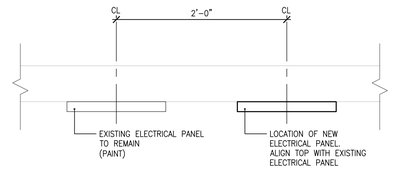

GENERAL NOTE:

OCCURS AT THE FOLLOWING LOCATIONS:
1. 11TH FLOOR, WING D
2. 10TH FLOOR, WING D

1 LOCATION OF NEW ELCTRICAL PANEL
N.T.S.

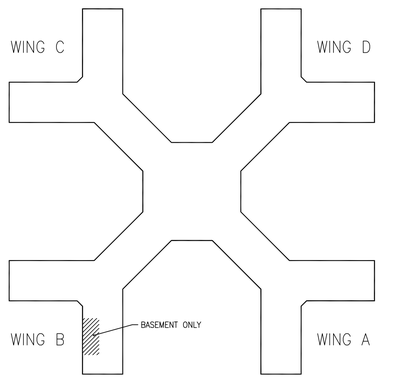

KEY PLAN
SCALE: NONE

N

Revisions	Date
CONSTRUCTION DOCUMENTS	05/14/12

VA WESTERN NEW YORK HEALTHCARE SYSTEM
3495 BAILEY AVENUE
BUFFALO, NEW YORK 14215

CANNONDESIGN
2170 Whitehaven Road, Grand Island, New York 14072
T: 716.773.6800 F: 716.773.5909
Boston ■ New York ■ Baltimore ■ Washington DC ■ Buffalo ■ Toronto ■ Chicago ■ St. Louis ■ Phoenix ■ Calgary ■ Vancouver ■ Victoria ■ San Francisco ■ Los Angeles ■ Shanghai
Architect

stamp

CARDIOLOGY MANAGER	DATE	ENGINEERING MANAGER	DATE
INFECTION CONTROL	DATE	CARELINE MANAGER	DATE
SAFETY OFFICER	DATE	CHIEF OF STAFF	DATE

Drawing Title: INTERIOR ELEVATIONS

MEDICAL CENTER DIRECTOR DATE

ASSOCIATE MEDICAL CENTER DIRECTOR DATE

Project Title: CRITICAL ELECTRICAL SYSTEM EXPANSION – WINGS B AND C

Building Number: BLDG. #1 | Checked | Drawn

Location: V.A.M.C. BUFFALO, NEW YORK

Date: September 14, 2012

Station No.: 528-P-0168

12-104-A601

LJA

Office of Facilities

Department of Veterans Affairs