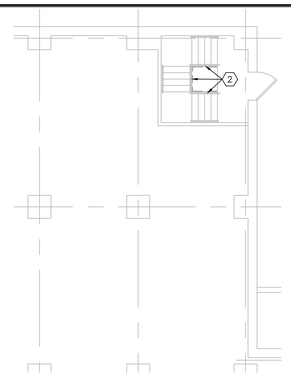

1 PARTIAL BASEMENT DEMOLITION PLAN
1/8" = 1'-0"

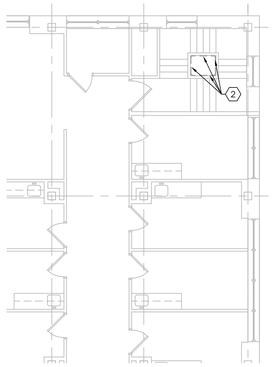

2 PARTIAL FIRST FLOOR DEMOLITION PLAN
1/8" = 1'-0"

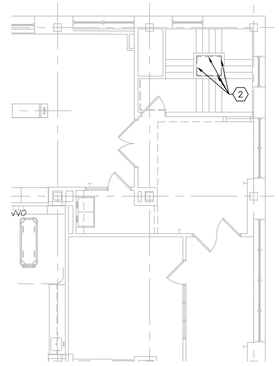

3 PARTIAL SECOND FLOOR DEMOLITION PLAN
1/8" = 1'-0"

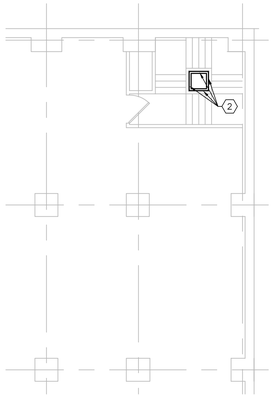

4 PARTIAL THIRD FLOOR DEMOLITION PLAN
1/8" = 1'-0"

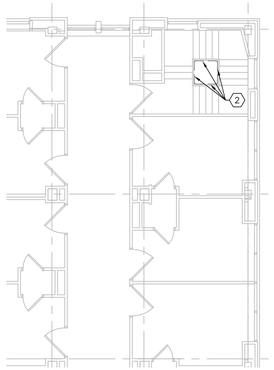

5 PARTIAL FOURTH FLOOR DEMOLITION PLAN
1/8" = 1'-0"

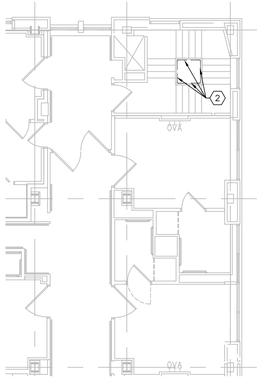

6 PARTIAL FIFTH FLOOR DEMOLITION PLAN
1/8" = 1'-0"

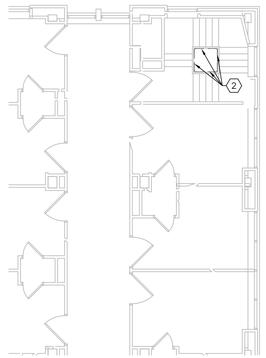

7 PARTIAL SIXTH FLOOR DEMOLITION PLAN
1/8" = 1'-0"

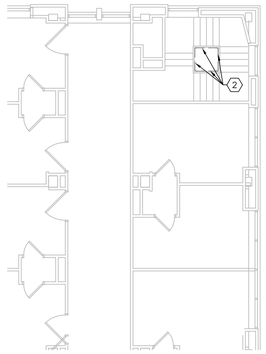

8 PARTIAL SEVENTH FLOOR DEMOLITION PLAN
1/8" = 1'-0"

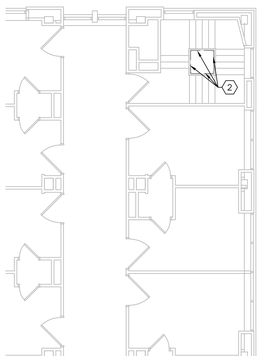

9 PARTIAL EIGHTH FLOOR DEMOLITION PLAN
1/8" = 1'-0"

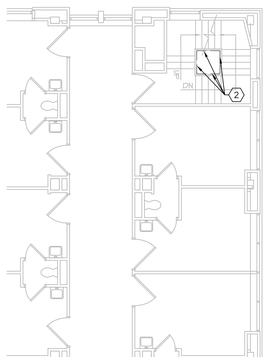

10 PARTIAL NINTH FLOOR DEMOLITION PLAN
1/8" = 1'-0"

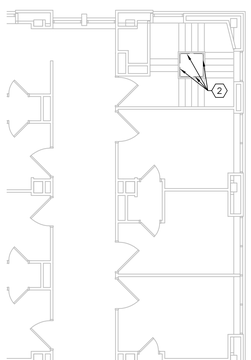

11 PARTIAL TENTH FLOOR DEMOLITION PLAN
1/8" = 1'-0"

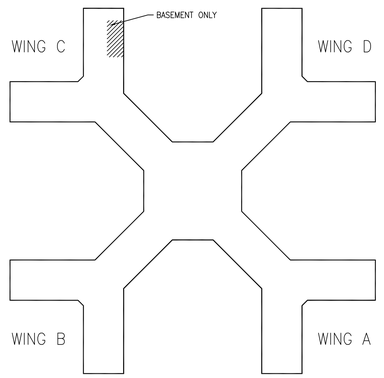

KEY PLAN
SCALE: NONE

N

Revisions	Date
CONSTRUCTION DOCUMENTS	09/14/12

VA WESTERN NEW YORK HEALTHCARE SYSTEM
3495 BAILEY AVENUE
BUFFALO, NEW YORK 14215

CANNONDESIGN
2170 Whitehaven Road, Grand Island, New York 14072
T: 716.773.6800 F: 716.773.5909
Boston ■ New York ■ Baltimore ■ Washington DC ■ Buffalo ■ Toronto ■ Chicago ■ St. Louis ■ Phoenix ■ Calgary ■ Vancouver ■ Victoria ■ San Francisco ■ Los Angeles ■ Shanghai
Architect

stamp

CARDIOLOGY MANAGER	DATE	ENGINEERING MANAGER	DATE
INFECTION CONTROL	DATE	CARELINE MANAGER	DATE
SAFETY OFFICER	DATE	CHIEF OF STAFF	DATE

Drawing Title
PARTIAL DEMOLITION PLAN

MEDICAL CENTER DIRECTOR DATE

ASSOCIATE MEDICAL CENTER DIRECTOR DATE

Project Title
CRITICAL ELECTRICAL SYSTEM EXPANSION – WINGS B AND C

Building Number
BLDG. #1

Checked

Drawn

Location
V.A.M.C. BUFFALO, NEW YORK

Date
September 14, 2012

Station No.
528-P-0168

12-104-D102
LJA

Office of Facilities

Department of Veterans Affairs