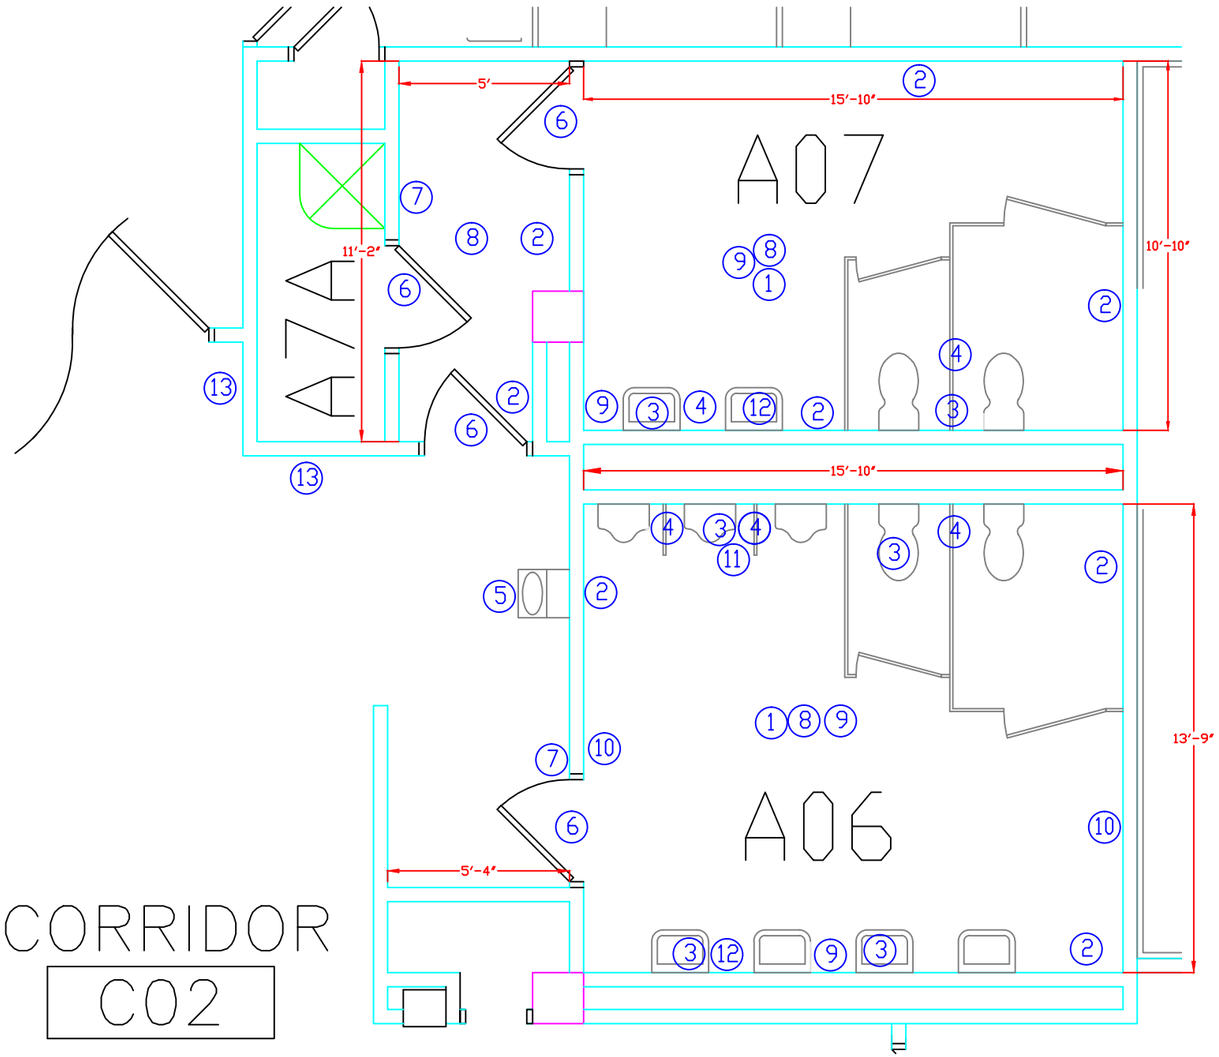

Demolition Notes:

1. Remove drop ceiling
2. Remove tile from floors & walls
3. Remove all plumbing fixtures/items
4. Remove stalls & urinal deviders
5. Remove drinking fountain & assoc. plumbing
6. Remove door & frame
7. Remove door closers/HC openers
8. Remove Flooring
9. Remove electrial lighting & receptacles
10. Remove in wall trash containers
11. Remove wheel chair control post
12. Remove all mirrors, air freshners, ect.
13. Relocate Federal Credit Union ATM to opposite wall coordingate move with engineer

General Notes:

1. Protect Fire alarm & sprinkler System
2. Protect wireless network devices
3. Salvage hanging misc. items see finish schedule
4. Demolished items shall be disposed of at an offsite location in compliance with the City and the State
5. Demolished piping shall be removed to the main

Revisions	Date

SIOUX FALLS VA HEALTH CARE SYSTEM

Drawing Title: Existing/Demolition	Project Title: Remodel B5 Ground Floor Restroom		Date: 2-13-2013
Approved: Division Chief	Building Number: 5	Checked	Project No. 438-13-104
Approved: Service Director	Location: VAMROC SIOUX FALLS, SOUTH DAKOTA	Drawn	Drawing No. 2 Dwg. of 5

Office of Facilities

Department of Veteran Affairs