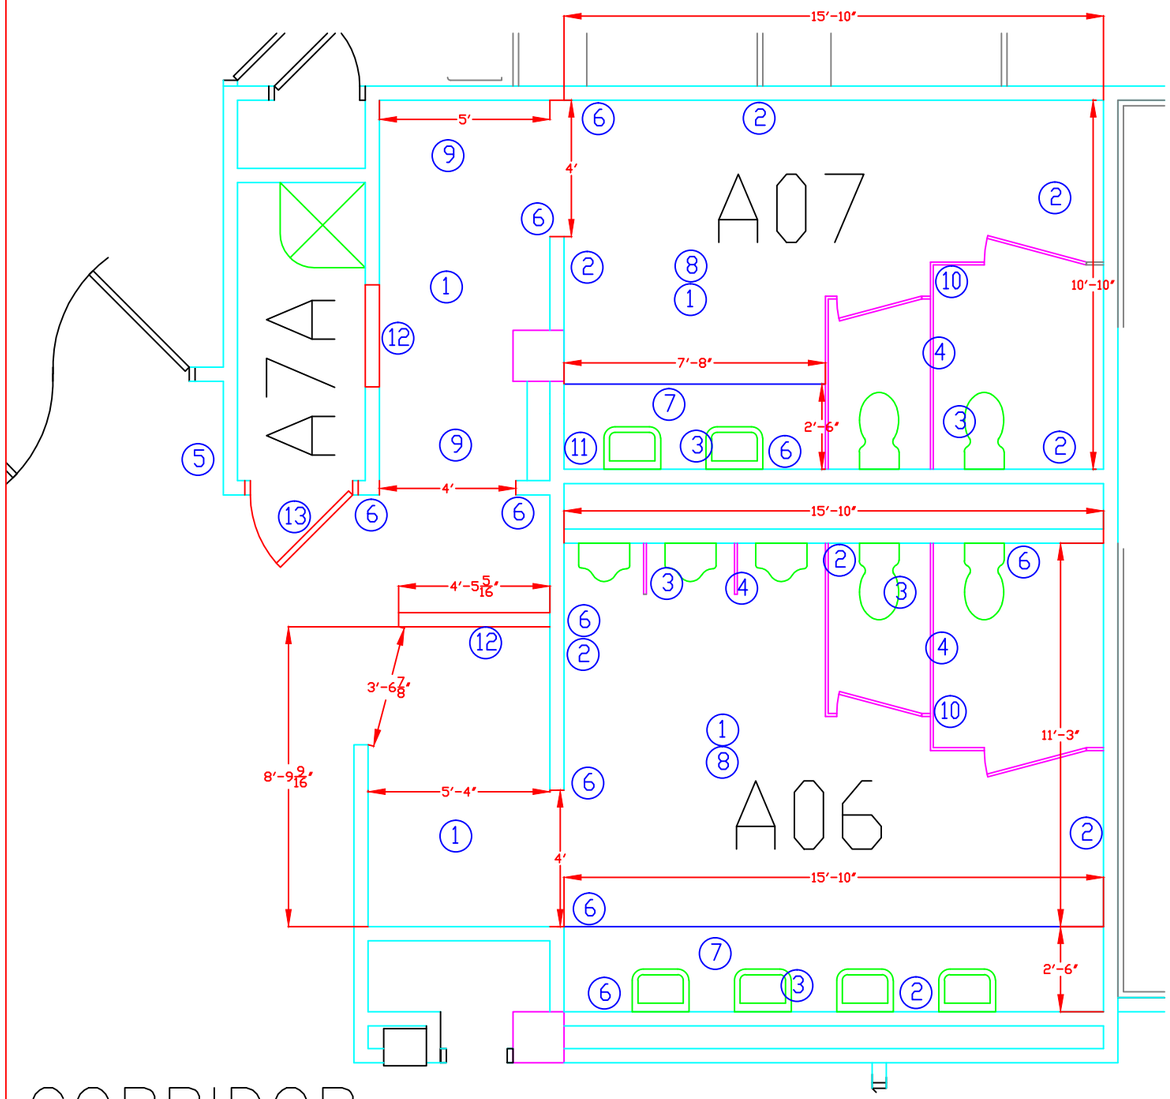

Key Notes:

1. Armstrong 704A Ceiling tiles and Grid
2. 12"x12" porcelain tile 48" above floor on all walls
3. See finish schedule for new plumbing items & Fixtures
4. See finish schedule for stalls and urinal deviders
5. Relocate Federal Credit Union Depository & Move VA Mail Drop as needed.
6. Prepare walls for finishes
7. 30" Corian counter top
8. Terrazzo flooring
9. 12"x12" floor tile - match existing
10. 2" floor drain connect to existing waste line
11. Provide End of Line Clean out above overflow
12. Construct wall
13. Door & Frame with door Hardware-match existing

General Notes:

1. Protect Fire alarm & sprinkler System
2. Protect wireless network devices
3. Salvage hanging misc. items from the wall for reinstallation
4. Demolished items shall be disposed of at an offsite location.
5. Prepare walls and floors for finishes
6. See finish schedule for finishes
7. Replace Supply/Return grills & diffusers
6. See finish schedule for finishes

Revisions	Date

SIOUX FALLS VA HEALTH CARE SYSTEM

Drawing Title: Proposed Restrooms	Project Title: Remodel B5 Ground Floor Restroom		Date: 2-13-2013
			Project No. 438-13-104
Approved: Division Chief	Building Number: 5	Checked	Drawn
Approved: Service Director	Location: VAMROC SIOUX FALLS, SOUTH DAKOTA		Drawing No. 3 Dwg. of 5

Office of Facilities

Department of Veteran Affairs