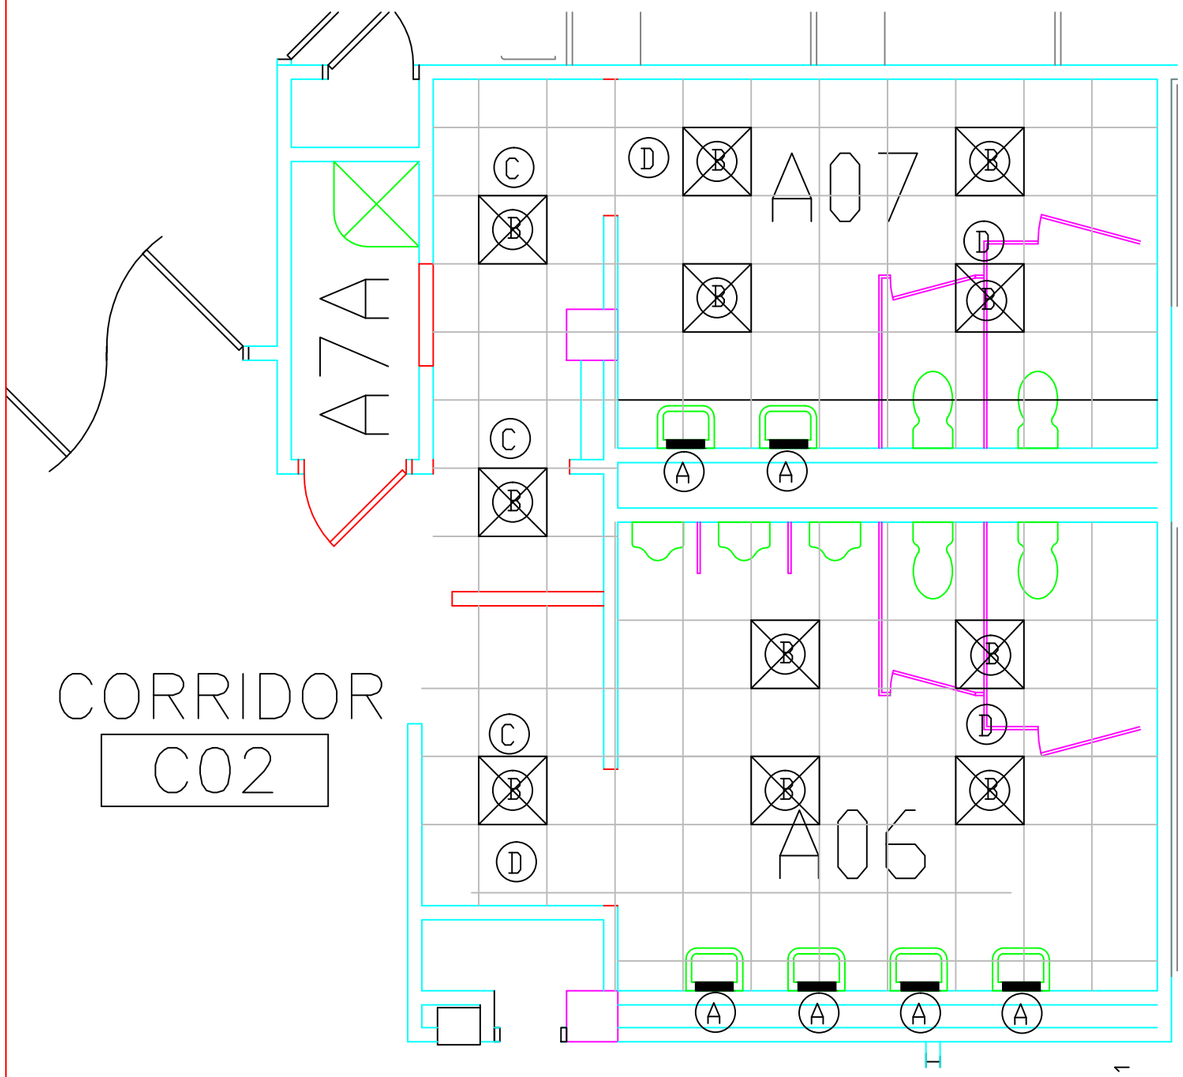

LIGHTING NOTES:

1. "A" LIGHTS SHALL BE MOUNTED ABOVE THE MIRROR CENTERED ON SINK.
2. KEYNOTE "C" - LIGHTS SHALL BE ON 100%

KEY NOTES:

- (A) CORRIDOR LED CDL40SAU OR APPROVED EQUAL
- (B) CREE CR22-20L-40-S OR APPROVED EQUAL
- (C) UNSWITCHED 24 HR OPERATION
- (D) CEILING MOUNTED OCCUPANCY SENSORS WATT STOPPER W SERIES OR APPROVED EQUAL
- (E) REPLACE RECEPTACLES WITH MEDICAL GRADE GFI RECEPTACLES

Revisions	Date

SIOUX FALLS VA HEALTH CARE SYSTEM

Drawing Title: Lighting/Ceiling	Project Title: Remodel B5 Ground Floor Restroom		Date: 2-13-2013
			Project No. 438-13-104
Approved: Division Chief	Building Number: 5	Checked	Drawn
			Drawing No. 4 Dwg. of 5
Approved: Service Director	Location: VAMROC SIOUX FALLS, SOUTH DAKOTA		

Office of Facilities

Department of Veteran Affairs