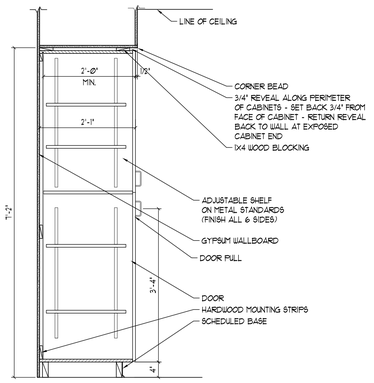

15 24" DEEP FULL HEIGHT ADJUSTABLE SHELVES

SCALE: 3/4" = 1'-0"

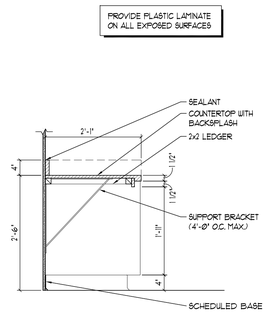

12 30" HIGH WORK SURFACE

SCALE: 3/4" = 1'-0"

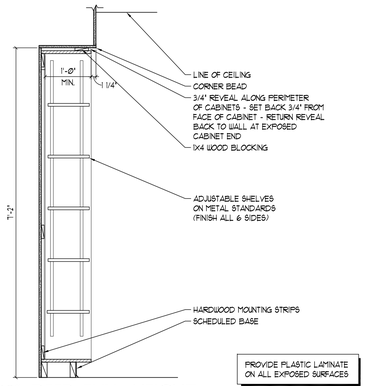

09 12" DEEP FULL HEIGHT ADJUSTABLE SHELVES OPEN

SCALE: 3/4" = 1'-0"

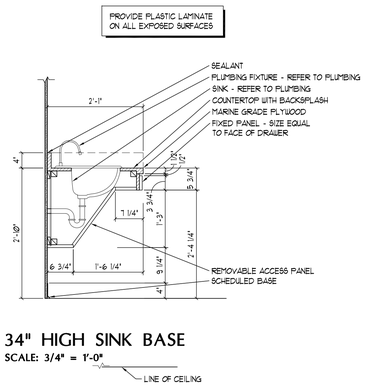

06 34" HIGH SINK BASE

SCALE: 3/4" = 1'-0"

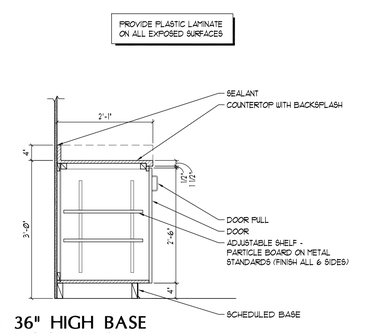

03 36" HIGH BASE DOOR BASE

SCALE: 3/4" = 1'-0"

14 36" HIGH BASE SINGLE DOOR

SCALE: 3/4" = 1'-0"

11 36" HIGH BASE ONE DRAWER

SCALE: 3/4" = 1'-0"

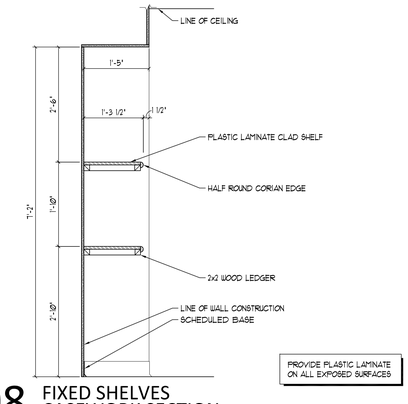

08 FIXED SHELVES CASEWORK SECTION

SCALE: 1 1/2" = 1'-0"

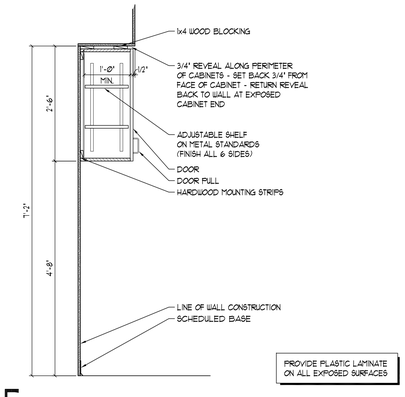

05 30" WALL CABINET

SCALE: 3/4" = 1'-0"

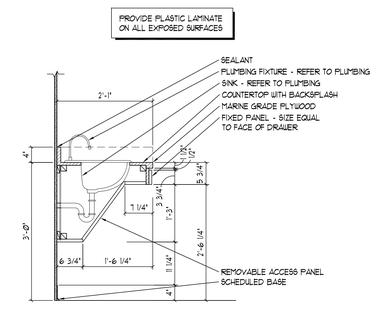

02 36" HIGH SINK BASE

SCALE: 3/4" = 1'-0"

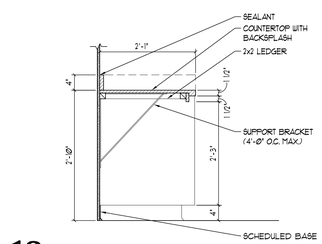

13 34" HIGH WORK SURFACE

SCALE: 3/4" = 1'-0"

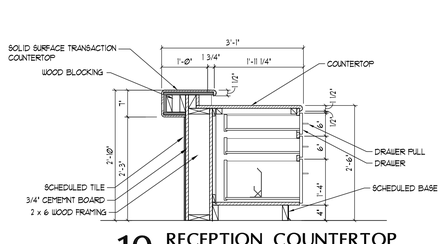

10 RECEPTION COUNTERTOP 3 DRAWER

SCALE: 3/4" = 1'-0"

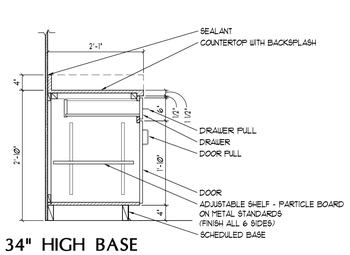

07 34" HIGH BASE ONE DRAWER

SCALE: 3/4" = 1'-0"

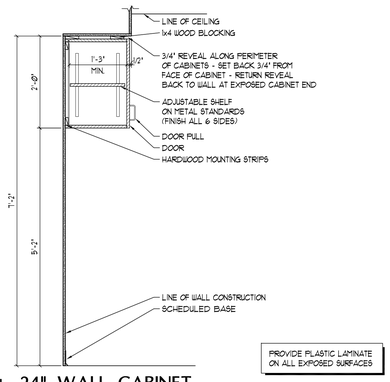

04 24" WALL CABINET 15" DEEP

SCALE: 3/4" = 1'-0"

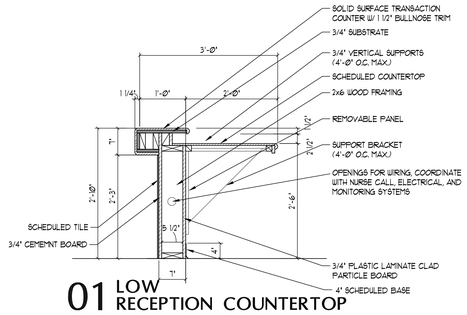

01 LOW RECEPTION COUNTERTOP

SCALE: 3/4" = 1'-0"

Scale: AS NOTED

Revisions:	Date

CONSULTANTS:

The Estopinal Group
Architecture Engineering Interiors
820 Jordan Street, Suite 507 tel. 318.424.3700
Shreveport, LA 71101 fax 318.424.3764

WAYNE R. ESTOPINAL Date No. 19911 REGISTERED ARCHITECT

PROJECT MANAGERS AND ENGINEERS:

TNF A VETERAN OWNED COMPANY
3 EXECUTIVE COURT, UNIT 4
SOUTH BARRINGTON, IL 60010

Drawing Title: CASEWORK SECTIONS

Approved: Project Director

Project Title: RENOVATE ED & PRIMARY CARE
Phase 1 & 2

Location: SHREVEPORT VAMC
510 EAST STONER AVE

Date: 01/09/13 | Checked: JAH | Drawn: C5H

Project Number: 667-10-100

Building Number: IN, IE

Drawing Number: A12.1

Dwg. 35 of 112

Office of Construction and Facilities Management

Department of Veterans Affairs

VA FORM 08-6231

three inches = one foot
one and one half inches = one foot
one inch = one foot
three quarters inch = one foot
one half inch = one foot
three eighths inch = one foot
one quarter inch = one foot
one eighth inch = one foot
I:\ACTIVE SHREVEPORT PROJECTS\VASHV015\CD\ARCH\VA-VASH015-A1201-Casework Sections-IN.dwg 1-08-13 03:23:41 PM johnm