## PLUMBING ABBREVIATIONS

A/E ARCHITECT / ENGINEER
AD AREA DRAIN
AFF ABOVE FINISH FLOOR
AFG ABOVE FINISH GRADE
AG AIR GAP
AP ACCESS PANEL
AS AUTOMATIC SPRINKLER
ASD ADJUSTABLE SPEED DRIVES
ASD AUTOMATIC SPRINKLER DRAIN
ASHRAE AMERICAN SOCIETY HEATING, REFRIGERATION, AIR CONDITIONING ENGINEERS
ASME AMERICAN SOCIETY MECHANICAL ENGINEERS
ASPE AMERICAN SOCIETY PLUMBING ENGINEERS
ASR AUTOMATIC SPRINKLER RISER
AV ACID VENT
AW ACID WASTE

BFP REDUCED PRESSURE BACKFLOW PREVENTER
BHP BREAK HORSEPOWER
BSP BLACK STEEL PIPE
BT BATHTUB
BTU BRITISH THERMAL UNIT
BTUH BRITISH THERMAL UNIT PER HOUR

C CELSIUS
CGA COMPRESSED GAS ASSOCIATION
CI CAST IRON
CO CLEANOUT
CS CLINICAL SINK
CV CONTROL VALVE

DCW DOMESTIC COLD WATER
DCWS DOMESTIC COLD WATER SUPPLY
DHW DOMESTIC HOT WATER
DHWR DOMESTIC HOT WATER RETURN
DHWR DOMESTIC WATER RETURN
DHWS DOMESTIC HOT WATER SUPPLY
DI DEIONIZED WATER
DN DOWN
DOE DEPARTMENT OF ENERGY
DS DOWNSPOUT
DW DISHWASHER
DWG DRAWING
DWH DOMESTIC WATER HEATER
DWR DRINKING WATER RETURN
DWS DRINKING WATER SUPPLY
DWV DRAIN WASTE VENT

EL ELEVATION
EMCS ENERGY MONOSERRAT AND CENTRAL SYSTEM
EPA ENVIRONMENTAL PROTECTION AGENCY
EPACT ENERGY POLICY ACT
ESC ESCUTCHEON
ESH EMERGENCY SHOWER
ET EXPANSION TANK
EWC ELECTRIC WATER COOLER
EWC ELECTRIC WATER COOLER
EWH ELECTRIC WATER HEATER
EWS EYE WASH STATION
EX EXISTING

F FAHRENHEIT
FCO FLOOR CLEANOUT
FCW FILTERED COLD WATER
FD FLOOR DRAIN
FDC FIRE DEPARTMENT (HOSE) CONNECTION
FM FLOW METER
FOP FUEL OIL PUMP
FOR FUEL OIL RETURN
FOS FUEL OIL SUPPLY
FOV FUEL OIL VENT
FS FLOOR SINK
FS FLOW SWITCH
FU FIXTURE UNITS

GAL GALLON
GCO GRADE CLEANOUTS
GPD GALLONS PER DAY
GPH GALLONS PER HOUR
GPM GALLONS PER MINUTE
GPR GAS PRESSURE REGULATOR
GRS GAS REGULATOR STATION
GT GREASE TRAP
GVTR GAS VENT THROUGH ROOF
GWH GAS FIRED WATER HEATER

H&CW HOT AND COLD WATER
HB HOSE BIBB
HD HUB DRAIN
HEX HEAT EXCHANGER
HP HORSEPOWER
HS HAND SINK
HST HOT WATER STORAGE TANK (DOMESTIC)
HWB HOT WATER BOILER
HWCP HOT WATER CIRCULATING PUMP
HWP HOT WATER PUMP
HYD HYDRANT

ICW INDUSTRIAL COLD WATER
INV INVERT
IPC INTERNATIONAL PLUMBING CODE
IRW IRRIGATION WATER
IW INDIRECT WASTE
IWH INSTANTANEOUS WATER HEATER
IWR INDUSTRIAL WATER RETURN
IWS INDUSTRIAL WATER SUPPLY

KW KILOWATT
KWHR KILOWATT-HOUR

L/S LITER PER SECOND
LA LABORATORY AIR
LAV LAVATORY
LBS/HR POUNDS PER HOUR
LCW LABORATORY COLD WATER
LHW LABORATORY HOT WATER
LNG LIQUID NATURAL GAS
LOX LIQUID OXYGEN
LV LABORATORY VACUUM
LW LOW WATER

M METER
MA MEDICAL AIR
MAV MANUAL AIR VENT
MBH 1000 BTUH
MED MEDICAL
MER MECHANICAL EQUIPMENT ROOM
MH MANHOLE
MOU MEMORANDUM OF UNDERSTADING
MSB MOP SERVICE BASIN
MV MEDICAL VACUUM

N2 NITROGEN
N2O NITROUS OXIDE
NC NORMALLY CLOSED
NG NATURAL GAS
NIC NOT IN CONTRACT
NO NORMALLY OPEN
NOM. NOMINAL
NPW NON POTABLE WATER
NTC NOT TO SCALE

O2 OXYGEN
OC ON CENTER
OD OUTSIDE DIAMETER
OFD OVERFLOW DRAIN
OR OPERATING ROOM
OVFL OVERFLOW

PA PASCAL
PD PRESSURE DROP OR DIFFERENCE
PDI PLUMBING AND DRAINAGE INSTITUTE
PG PRESSURE GAGE
PP PLUMBING PUMP
PPM PARTS PER MILLION
PRS PRESSURE REDUCING STATION
PRV PRESSURE REDUCING VALVE
PSI POUNDS PER SQUARE INCH
PSIA POUNDS PER SQUARE INCH ATMOSPHERE
PSIG POUNDS PER SQUARE INCH GAUGE
PTRV PRESSURE TEMPERATURE RELIEF VALVE
PW POTABLE WATER

RD ROOF DRAIN
RDL ROOF DRAIN LEADER
RL ROOF LEADER
RO REVERSE OSMOSIS WATER
RWL RAIN WATER LEADER

SAN SANITARY SEWER
SMACNA SHEET METAL AND AIR CONDITIONING CONTRACTORS NATIONAL ASSOCIATION
SCFM STANDARD CUBIC FOOT/MINUTE
SCW SOFTENED COLD WATER
SDMH STORM DRAIN MANHOLE
SP SUMP PUMP
SPR SPRINKLER LINE
SQFT SQUARE FEET
SS STAINLESS STEEL
ST STORAGE TANK
SW STORM WATER

TCV TEMPERATURE CONTROL VALVE
TD TEMPERATURE DIFFERENCE
TD TRENCH DRAIN
TDH TOTAL DYNAMIC HEAD
TEMP TEMPERATURE
TMV THERMOSTATIC MIXING VALVE
TP TRAP PRIMER
TSTAT THERMOSTAT
TWR TEMPERED WATER RETURN
TWS TEMPERED WATER SUPPLY
TYP TYPICAL

UPC UNIFORM PLUMBING CODE

V VENT
VAC VACUUM
VB VACUUM BREAKER
VCO VACUUM CLEANER OUTLET
VP VACUUM PUMP
VS VENT STACK
VTR VENT THROUGH ROOF

W WASTE
WC WATER CLOSET
WCO WALL CLEANOUT
WG WATER GAGE
WH WALL HYDRANT
WH WATER HEATER
WHA WATER HAMMER ARRESTER
WL WATER LINE
WM WATER METER
WPD WATER PRESSURE DROP
WS WASTE STACK

YCO YARD CLEANOUT
YH YARD HYDRANT

## DRAWING SYMBOLS




### GENERAL PLUMBING SYMBOLS




## PLUMBING VALVE SYMBOLS

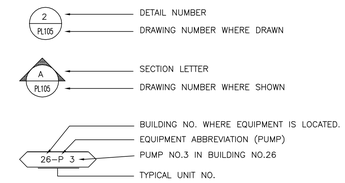


## PLUMBING PIPING SYMBOLS

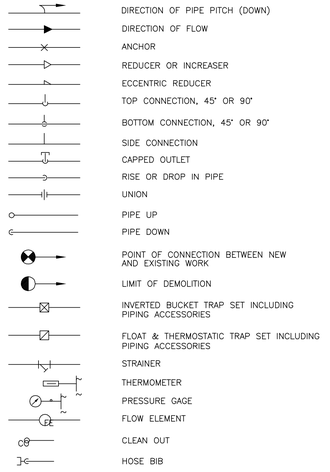


Scale: AS NOTED

| Revisions | Date |
|---|---|
| | |

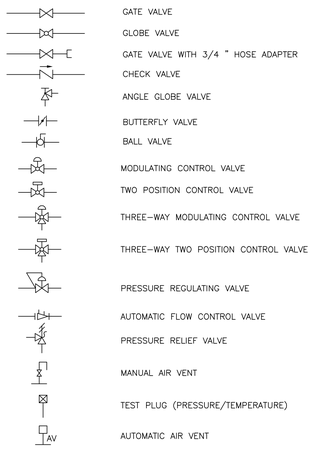**CONSULTANTS:**

The Estopinal Group
820 Jordan Street, Suite 507 tel. 318.424.3700
Shreveport, LA 71101 fax 318.424.3764

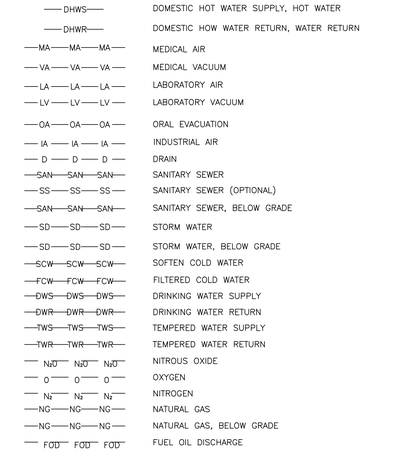STATE OF LOUISIANA
RAMESH T. MIRCHANDANI
License No. 30759
PROFESSIONAL ENGINEER
01/09/13

**PROJECT MANAGERS AND ENGINEERS:**

TNF A VETERAN OWNED COMPANY
3 EXECUTIVE COURT, UNIT 4
SOUTH BARRINGTON, IL 60010

Drawing Title: PLUMBING NOTES, SYMBOLS AND ABBREVIATIONS.
Approved Project Director:
Project Title: RENOVATE ED + PRIMARY CARE
Location: SHREVEPORT VAMC 510 EAST STONER AVE
Date: 01/09/13 | Checked: RM | Drawn: SL
Project Number: 667-10-100
Building Number: 1N, 1E
Drawing Number: P0.1
Dwg. 76 of 112

Office of Construction and Facilities Management
Department of Veterans Affairs

VA FORM 08-6231

three inches = one foot
one and one half inches = one foot
one inch = one foot
three quarters inch = one foot
one half inch = one foot
three eighths inch = one foot
one quarter inch = one foot
one eighth inch = one foot