THIRD FLOOR DOOR SCHEDULE

DOOR NUMBER	DOOR NOMINAL SIZE WIDTH	DOOR NOMINAL SIZE HEIGHT	DOOR NOMINAL SIZE THICKNESS	DOOR TYPE	DOOR MATERIAL	DOOR FACING / FINISH	DOOR COLOR	DOOR GLASS	DOOR LOUVER WIDTH	DOOR LOUVER HEIGHT	FRAME TYPE	FRAME MATERIAL	FRAME FINISH	FRAME GLASS	FRAME DETAILS HEAD	FRAME DETAILS JAMB	FRAME DETAILS THRESHOLD	HARDWARE GROUP	FIRE RATING (MINUTES)	SIGN DETAIL	REMARKS
300A	3'-8"	7'-0"	1 3/4"	(E) 2	HM	–	–	(E)WG	–	–	(E) A	HM	MP	–	–	–	–	11	90	–	–
300B	3'-8"	7'-0"	1 3/4"	(E) 2	HM	–	–	(E)WG	–	–	(E) C	HM	MP	WG	–	–	–	11	90	–	–
301A	3'-0"	7'-0"	1 3/4"	(E) 1	WD	–	–	–	–	–	(E) A	HM	MP	–	–	–	–	03A	–	–	–
302A	3'-0"	7'-0"	1 3/4"	1	WD	–	–	–	–	–	A	HM	MP	–	6/AS902	5/AS902	8/AS902	12	–	–	–
303A	3'-0"	7'-0"	1 3/4"	(E) 1	WD	–	–	(E)WG	–	–	(E) A	HM	MP	–	–	–	–	13A	–	–	–
304A	3'-0"	7'-0"	1 3/4"	(E) 1	WD	–	–	–	–	–	(E) A	HM	MP	–	–	–	8/AS902	02	–	–	–
305A	3'-0"	7'-0"	1 3/4"	(E) 1	WD	–	–	–	–	–	(E) A	HM	MP	–	–	–	–	03A	–	–	–
305B	3'-0"	7'-0"	1 3/4"	(E) 1	WD	–	–	–	–	–	(E) A	HM	MP	–	–	–	–	03A	–	–	–
306A	3'-6"	7'-0"	1 3/4"	(E) 1	WD	–	–	–	–	–	(E) A	HM	MP	–	–	–	3/AS902	07A	–	–	–
306B	3'-6"	7'-0"	1 3/4"	(E) 1	WD	–	–	–	–	–	(E) A	HM	MP	–	–	–	–	07A	–	–	–
306C	3'-0"	7'-0"	1 3/4"	(E) 1	WD	–	–	–	–	–	(E) A	HM	MP	–	–	–	–	13B	90	–	–
307A	3'-0"	7'-0"	1 3/4"	(E) 1	WD	–	–	–	–	–	(E) A	HM	MP	–	–	–	–	15	–	–	–
308A	4'-8"	7'-0"	1 3/4"	(E) 1	WD	–	–	–	20"	11"	(E) B	HM	MP	–	–	–	–	17	–	–	–
309A	3'-0"	7'-0"	1 3/4"	(E) 1	WD	–	–	–	28"	11"	(E) A	HM	MP	–	–	–	–	13A	–	–	–
310A	3'-0"	7'-0"	1 3/4"	1	WD	–	–	–	–	–	A	HM	MP	–	6/AS902	5/AS902	8/AS902	12	–	–	–
310B	3'-0"	7'-0"	1 3/4"	1	WD	–	–	–	–	–	A	HM	MP	–	6/AS902	5/AS902	8/AS902	12	–	–	–
311A	3'-0"	7'-0"	1 3/4"	(E) 1	WD	–	–	–	–	–	(E) A	HM	MP	–	–	–	–	15	–	–	–
312A	3'-0"	7'-0"	1 3/4"	(E) 1	WD	–	–	–	–	–	(E) A	HM	MP	–	–	–	–	15	–	–	–
313A	3'-0"	7'-0"	1 3/4"	(E) 1	WD	–	–	–	–	–	(E) A	HM	MP	–	–	–	–	15	–	–	–
314A	3'-0"	7'-0"	1 3/4"	(E) 1	WD	–	–	–	–	–	(E) A	HM	MP	–	–	–	–	15	–	–	–
315A	3'-0"	7'-0"	1 3/4"	(E) 1	WD	–	–	–	–	–	(E) A	HM	MP	–	–	–	–	15	–	–	–
316A	3'-0"	7'-0"	1 3/4"	(E) 1	WD	–	–	–	–	–	(E) A	HM	MP	–	–	–	–	15	–	–	–
317A	3'-0"	7'-0"	1 3/4"	(E) 1	WD	–	–	–	–	–	(E) A	HM	MP	–	–	–	–	15	–	–	–
318A	3'-0"	7'-0"	1 3/4"	(E) 1	WD	–	–	–	–	–	(E) A	HM	MP	–	–	–	–	15	–	–	–
319A	3'-0"	7'-0"	1 3/4"	(E) 1	WD	–	–	–	–	–	(E) A	HM	MP	–	–	–	–	15	–	–	–
320A	3'-0"	7'-0"	1 3/4"	(E) 1	WD	–	–	–	–	–	(E) A	HM	MP	–	–	–	–	15	–	–	–
321A	3'-0"	7'-0"	1 3/4"	1	WD	–	–	–	–	–	A	HM	MP	–	6/AS902	5/AS902	–	19	–	–	–
321B	3'-0"	7'-0"	1 3/4"	(E) 1	WD	–	–	–	–	–	(E) A	HM	MP	–	–	–	–	06	–	–	–
322A	3'-0"	7'-0"	1 3/4"	(E) 1	WD	–	–	–	–	–	(E) A	HM	MP	–	–	–	–	15	–	–	–
323A	3'-0"	7'-0"	1 3/4"	(E) 1	WD	–	–	–	–	–	(E) A	HM	MP	–	–	–	–	15	–	–	–
324A	3'-0"	7'-0"	1 3/4"	(E) 1	WD	–	–	–	–	–	(E) A	HM	MP	–	–	–	–	15	–	–	–
325A	3'-0"	7'-0"	1 3/4"	(E) 1	WD	–	–	–	–	–	(E) A	HM	MP	–	–	–	–	15	–	–	–
326A	3'-0"	7'-0"	1 3/4"	(E) 1	WD	–	–	–	–	–	(E) A	HM	MP	–	–	–	–	15	–	–	–
327A	3'-6"	7'-0"	1 3/4"	(E) 1	WD	–	–	–	–	–	(E) A	HM	MP	–	–	–	–	15	–	–	–
329A	3'-6"	7'-0"	1 3/4"	(E) 1	WD	–	–	–	–	–	(E) A	HM	MP	–	–	–	–	02	–	–	–
329B	3'-0"	7'-0"	1 3/4"	(E) 1	WD	–	–	–	–	–	(E) A	HM	MP	–	–	–	–	15	–	–	–
331A	6'-0"	7'-0"	1 3/4"	PR 1	WD	–	–	–	–	–	B	HM	MP	–	6/AS902	5/AS902	3/AS902	21	–	–	–
332A	3'-0"	7'-0"	1 3/4"	1	WD	–	–	–	–	–	A	HM	MP	–	6/AS902	5/AS902	3/AS902	18	–	–	–
332B	3'-0"	7'-0"	1 3/4"	1	WD	–	–	–	–	–	A	HM	MP	–	6/AS902	5/AS902	–	18	–	–	–
333A	3'-0"	7'-0"	1 3/4"	1	WD	–	–	–	–	–	A	HM	MP	–	6/AS902	5/AS902	3/AS902	18	–	–	–
333B	3'-0"	7'-0"	1 3/4"	A1	ALM	–	–	T2	–	–	–	ALM	FF	–	28/AS910	31 & 32 / AS910	–	19	–	–	–
334A	3'-0"	7'-0"	1 3/4"	1	WD	–	–	–	–	–	A	HM	MP	–	6/AS902	5/AS902	–	19	–	–	–
335A	3'-0"	7'-0"	1 3/4"	1	WD	–	–	–	–	–	A	HM	MP	–	6/AS902	5/AS902	3/AS902	18	–	–	–
335B	3'-0"	7'-0"	1 3/4"	A1	ALM	–	–	T2	–	–	–	ALM	FF	–	28/AS910	31 & 32 / AS910	–	19	–	–	–
336A	3'-0"	7'-0"	1 3/4"	1	WD	–	–	–	–	–	A	HM	MP	–	6/AS902	5/AS902	–	19	–	–	–
337A	3'-0"	7'-0"	1 3/4"	1	WD	–	–	–	–	–	A	HM	MP	–	6/AS902	5/AS902	–	19	–	–	–
338A	3'-6"	7'-0"	1 3/4"	1	WD	–	–	–	–	–	A	HM	MP	–	6/AS902	5/AS902	3/AS902	19A	–	–	–
339A	3'-6"	7'-0"	1 3/4"	1	WD	–	–	–	–	–	A	HM	MP	–	6/AS902	5/AS902	3/AS902	19A	–	–	–
340A	3'-6"	7'-0"	1 3/4"	A1	ALM	–	–	T2	–	–	–	ALM	FF	–	28/AS910	32/AS910	29/AS910	22	–	–	–

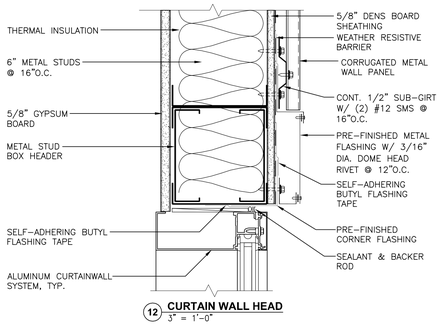

12 CURTAIN WALL HEAD
3" = 1'-0"

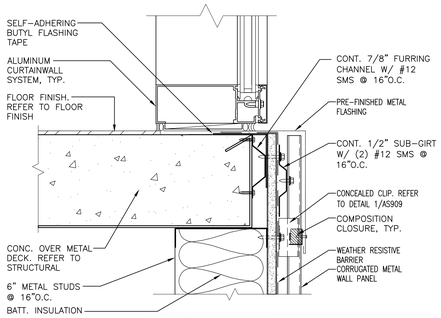

11 CURTAIN WALL SILL
3" = 1'-0"

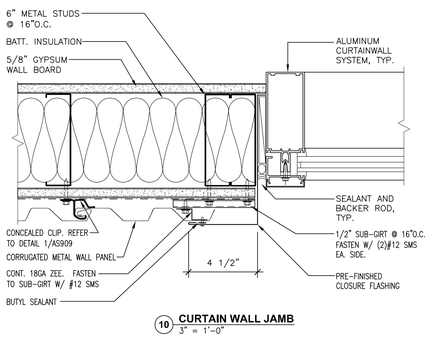

10 CURTAIN WALL JAMB
3" = 1'-0"

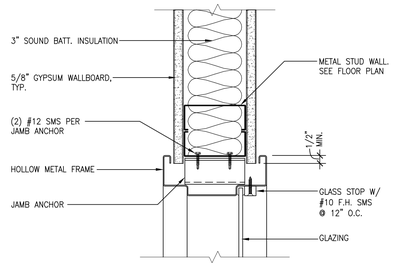

7 JAMB AT HOLLOW METAL FRAME/ SILL SIM.
3" = 1'-0"

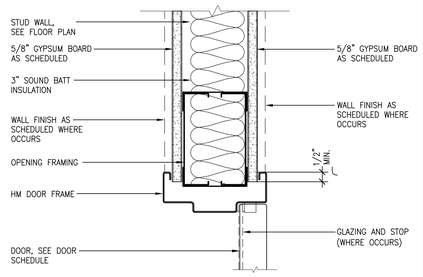

6 HEAD AT HOLLOW METAL FRAME
3" = 1'-0"

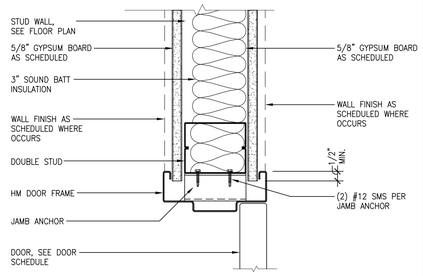

5 JAMB AT HOLLOW METAL FRAME
3" = 1'-0"

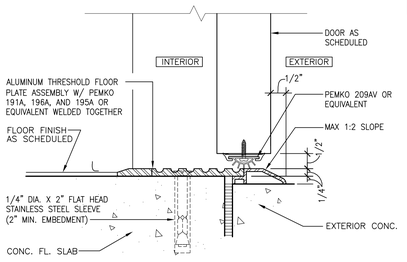

4 EXTERIOR THRESHOLD
6" = 1'-0"

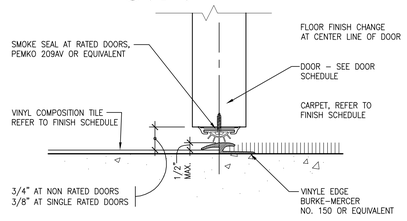

AT NON RATED & 20 MIN. DOORS

3 INTERIOR THRESHOLD
6" = 1'-0"

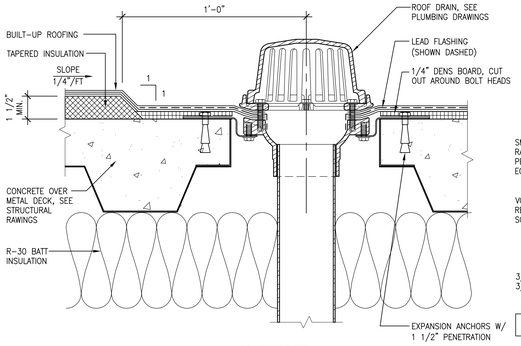

9 ROOF DRAIN
3" = 1'-0"

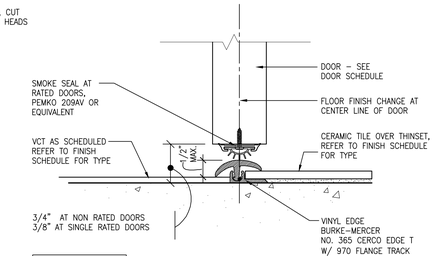

AT NON RATED & 20 MIN. DOORS

8 INTERIOR THRESHOLD
6" = 1'-0"

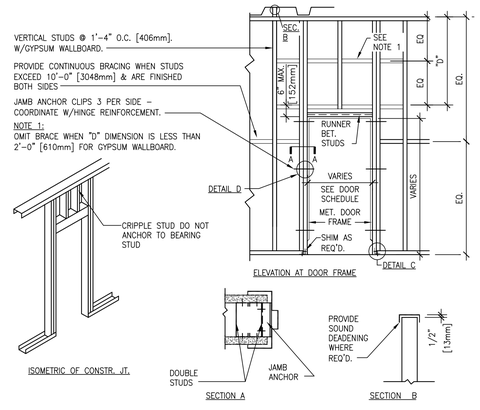

2 TYPICAL PARTITION FRAMING FOR DOORS
NO SCALE

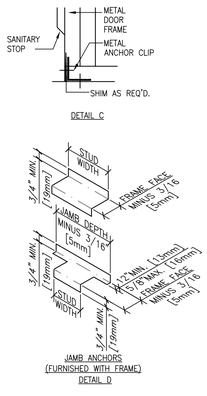

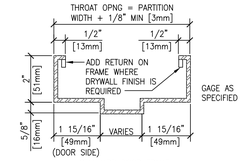

1 TYPICAL HOLLOW METAL FRAME
NO SCALE

Revisions	Date

CONSULTANTS:

LICENSED ARCHITECT — STATE OF CALIFORNIA — NO. C-31897 — REN. 07-31-13

ARCHITECT/ENGINEERS:

HMC Architects
1827 E. Fir Avenue, Studio 103 / Fresno, CA 93720
T 559 322 2444 / www.hmcarchitects.com

Drawing Title: DOOR SCHEDULES	Project Title: BUILDING 24 SEISMIC CORRECTION AND ADDITION
Approved: Project Director	Location: VAMC FRESNO, CA
	Date: March 12, 2013 / Checked: BB / Drawn: CLO
Project Number: 570-215	Building Number: 24
Drawing Number: AS902	Dwg. 87 of 180

Office of Construction and Facilities Management
Department of Veterans Affairs

VA FORM 08-6231