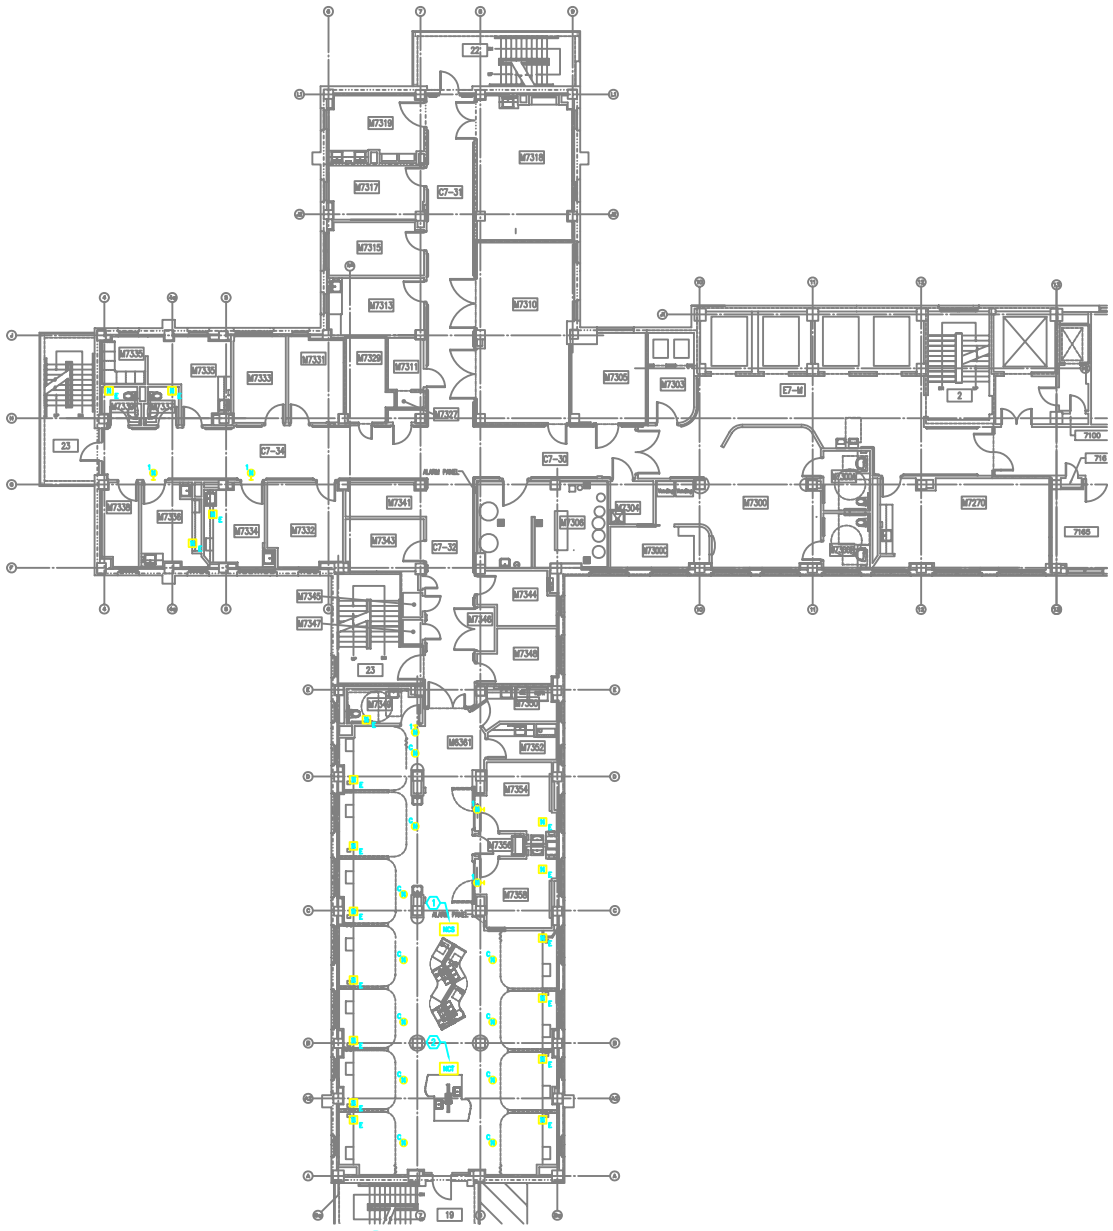

1 PARTIAL SEVENTH FLOOR PLAN
SCALE: 1/8"-1'-0"

NORTH

GENERAL NOTES - NURSES CALL AND CODE BLUE

1. CONTRACTOR SHALL FURNISH AND INSTALL A COMPLETE NURSES CALL AND CODE BLUE SYSTEM FOR THE NEW DIALYSIS UNIT. THE NEW SYSTEM SHALL MATCH AND INTEGRATE WITH THE EXISTING CAMPUS SYSTEM.
2. THIS DRAWING IS DIAGRAMMATIC, THE EXACT LOCATIONS SHALL BE FIELD MODIFIED WHERE NEEDED. PRIOR TO CONSTRUCTION, THE CONTRACTOR SHALL SUBMIT ANY MODIFICATIONS TO THE RESIDENT ENGINEER.
3. THE GOVERNING DOCUMENT FOR THE DESIGN OF THE NEW SYSTEMS SHALL BE THE NURSES CALL AND CODE BLUE SYSTEMS SPECIFICATION 27 52 23. THIS DRAWING IS A SUPPLEMENTAL DESIGN GUIDE.
4. AS PART OF THIS DESIGN, THE CONTRACTOR SHALL PROVIDE A UPS SYSTEM TO KEEP THE SYSTEM FULLY FUNCTIONAL FOR 1 HOUR.

PLAN NOTES

(1) CONTRACTOR SHALL COORDINATE WITH THE RESIDENT ENGINEER AND THE NURSES STATION PROVIDER FOR THE EXACT LOCATION OF THE NURSES CALL AND CODE BLUE MASTER STATION.

(2) CONTRACTOR SHALL COORDINATE WITH THE RESIDENT ENGINEER AND THE NURSES STATION PROVIDER FOR THE EXACT LOCATION OF THE NURSES CALL AND CODE BLUE TERMINAL CABINET

NURSES STATION SYMBOLS

NCS NURSE'S CALL AND CODE BLUE MASTER STATION MTD ON NURSE'S COUNTER TOP UNLESS OTHERWISE NOTED.

NCT NURSE CALL AND CODE BLUE TERMINAL CABINET.

N NURSE CALL AND CODE BLUE STATION.
1 = DUPLICATE FACILITIES FOR TWO BEDS (SEPARATE INDICATORS AT MASTER STATION) MTD 5'-0" [1524mm] AFF UNLESS OTHERWISE NOTED.
D = DUTY STATION, MTD 5'-0" [1524mm] AFF UNLESS NOTED OTHERWISE.
E = MTD 3'-0" [914mm] AFF FOR TOILET LOCATION OR 26" AFF FOR CABINET LOCATIONS BEHIND THE BED/CHAIRS. SEE DRAWING EP102 FOR EXACT CABINET LOCATIONS.
S = AUDIO VISUAL WALL STATION (STAFF) MTD 5'-0" [1524mm] AFF UNLESS OTHERWISE NOTED.
U = UTILITY CALL STATION, MTD 5'-0" [1524mm] AFF UNLESS OTHERWISE NOTED.

1 N NURSE CALL AND CODE BLUE STATION.
1 = NURSE'S CALL DOME LIGHT (SUFFIX INDICATES No OF LAMP) MTD 6" [152mm] ABOVE DOOR.
D = CORRIDOR DOME LIGHT.
C = NURSES CALL INDICATOR LIGHT. CONTRACTOR SHALL LOCATE AND INSTALL THE LIGHT DIRECTLY IN FRONT OF THE CURTAIN FOR EACH BED OR CHAIR. INSTALL PER MANUFACTURER'S INSTRUCTIONS, SURFACE MOUNTED ON CEILING GRID.

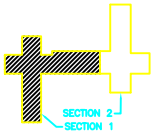

KEY PLAN

ISSUED FOR BID 10/30/11
Revisions Date

VA HEARTLAND NETWORK HEALTH CARE SYSTEM

KANSAS CITY VA MEDICAL CENTER

Drawing Title: SEVENTH FLOOR PLAN ELECTRICAL NURSE CALL STATION

Approved:

Approved:

Project Title: KANSAS CITY, MO. DIALYSIS CENTER

Building Number: 1

Checked: DAS

Drawn: FCL

Location: KANSAS CITY VA MEDICAL CENTER 4801 LINWOOD BOULEVARD, KANSAS CITY, MO

Date: 07/30/10

Project No.: 901003

DRAWING NO.: EP105

Dwg. 45 OF 49

Department of Veterans Affairs