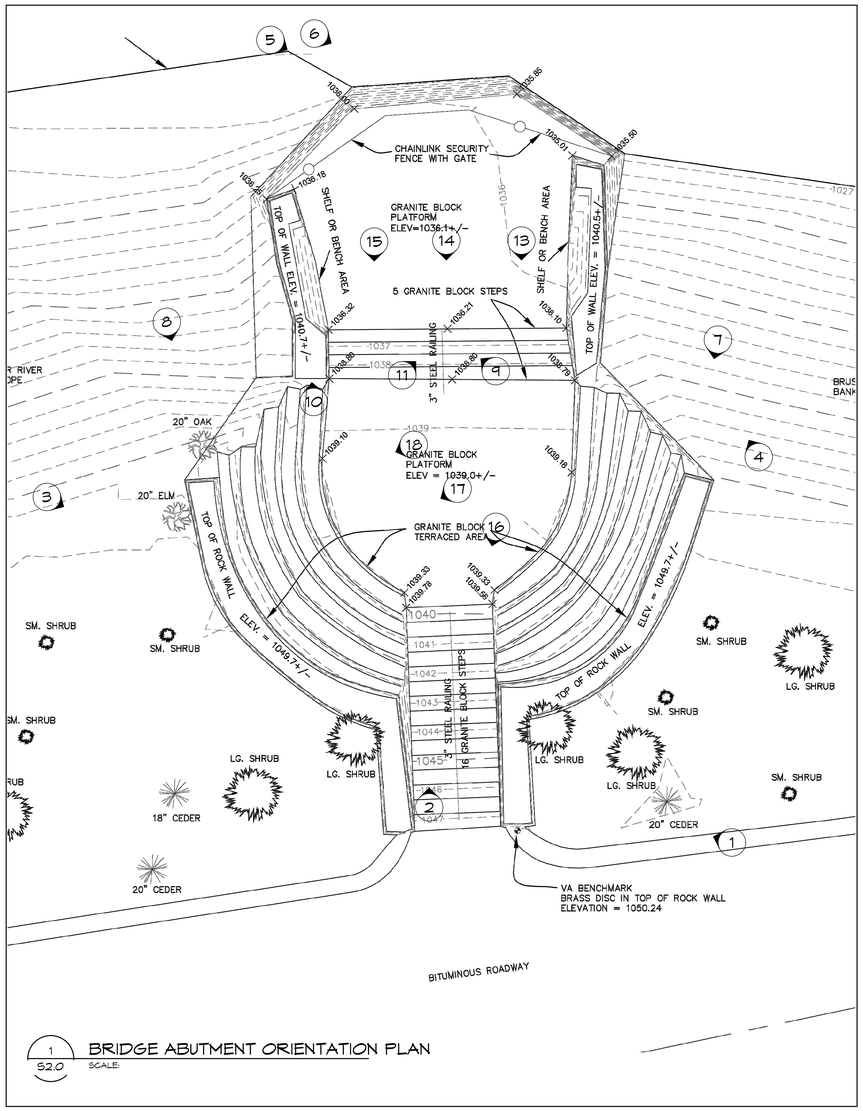

1 S2.0 BRIDGE ABUTMENT ORIENTATION PLAN

SCALE:

1

2

3

4

5

6

7

8

9

10

11

12

13

14

15

16

17

18

100% CONSTRUCTION DOCUMENTS - FOR CONSTRUCTION

No	REVISION	DATE

JLG architects
Alexandria
525 Broadway Street
Alexandria, MN 56308
phone 320.759.9030
facsimile 320.759.9062
www.jlgarchitects.com
copyright © 2012

STAMP/SEAL:
I HEREBY CERTIFY THAT THIS PLAN, SPECIFICATION, OR REPORT WAS PREPARED BY ME OR UNDER MY DIRECT SUPERVISION AND THAT I AM A DULY LICENSED ENGINEER UNDER THE LAWS OF THE STATE OF MINNESOTA.
MN 40555
BRYAN L. ASCHE, PE REG. NO.
DATE: 02-01-2013

DRAWING TITLE: EXISTING CONDITIONS – BRIDGE ABUTMENT

PROJECT TITLE: REPAIR ABANDONED BRIDGE ABUTMENT

DATE	02.01.2013
PLOT SCALE	AS NOTED
PROJECT NO.	656-13-233
BUILDING No	
CHECKED BY	RWM
DRAWN	TJP
CAD FILE	11050N
LOCATION	VA MEDICAL CENTER ST.CLOUD, MN 56303
DRAWING NO.	S2.0
SHT.	12 of 24

VAMC SAINT CLOUD MN

VA FORM 08-6231