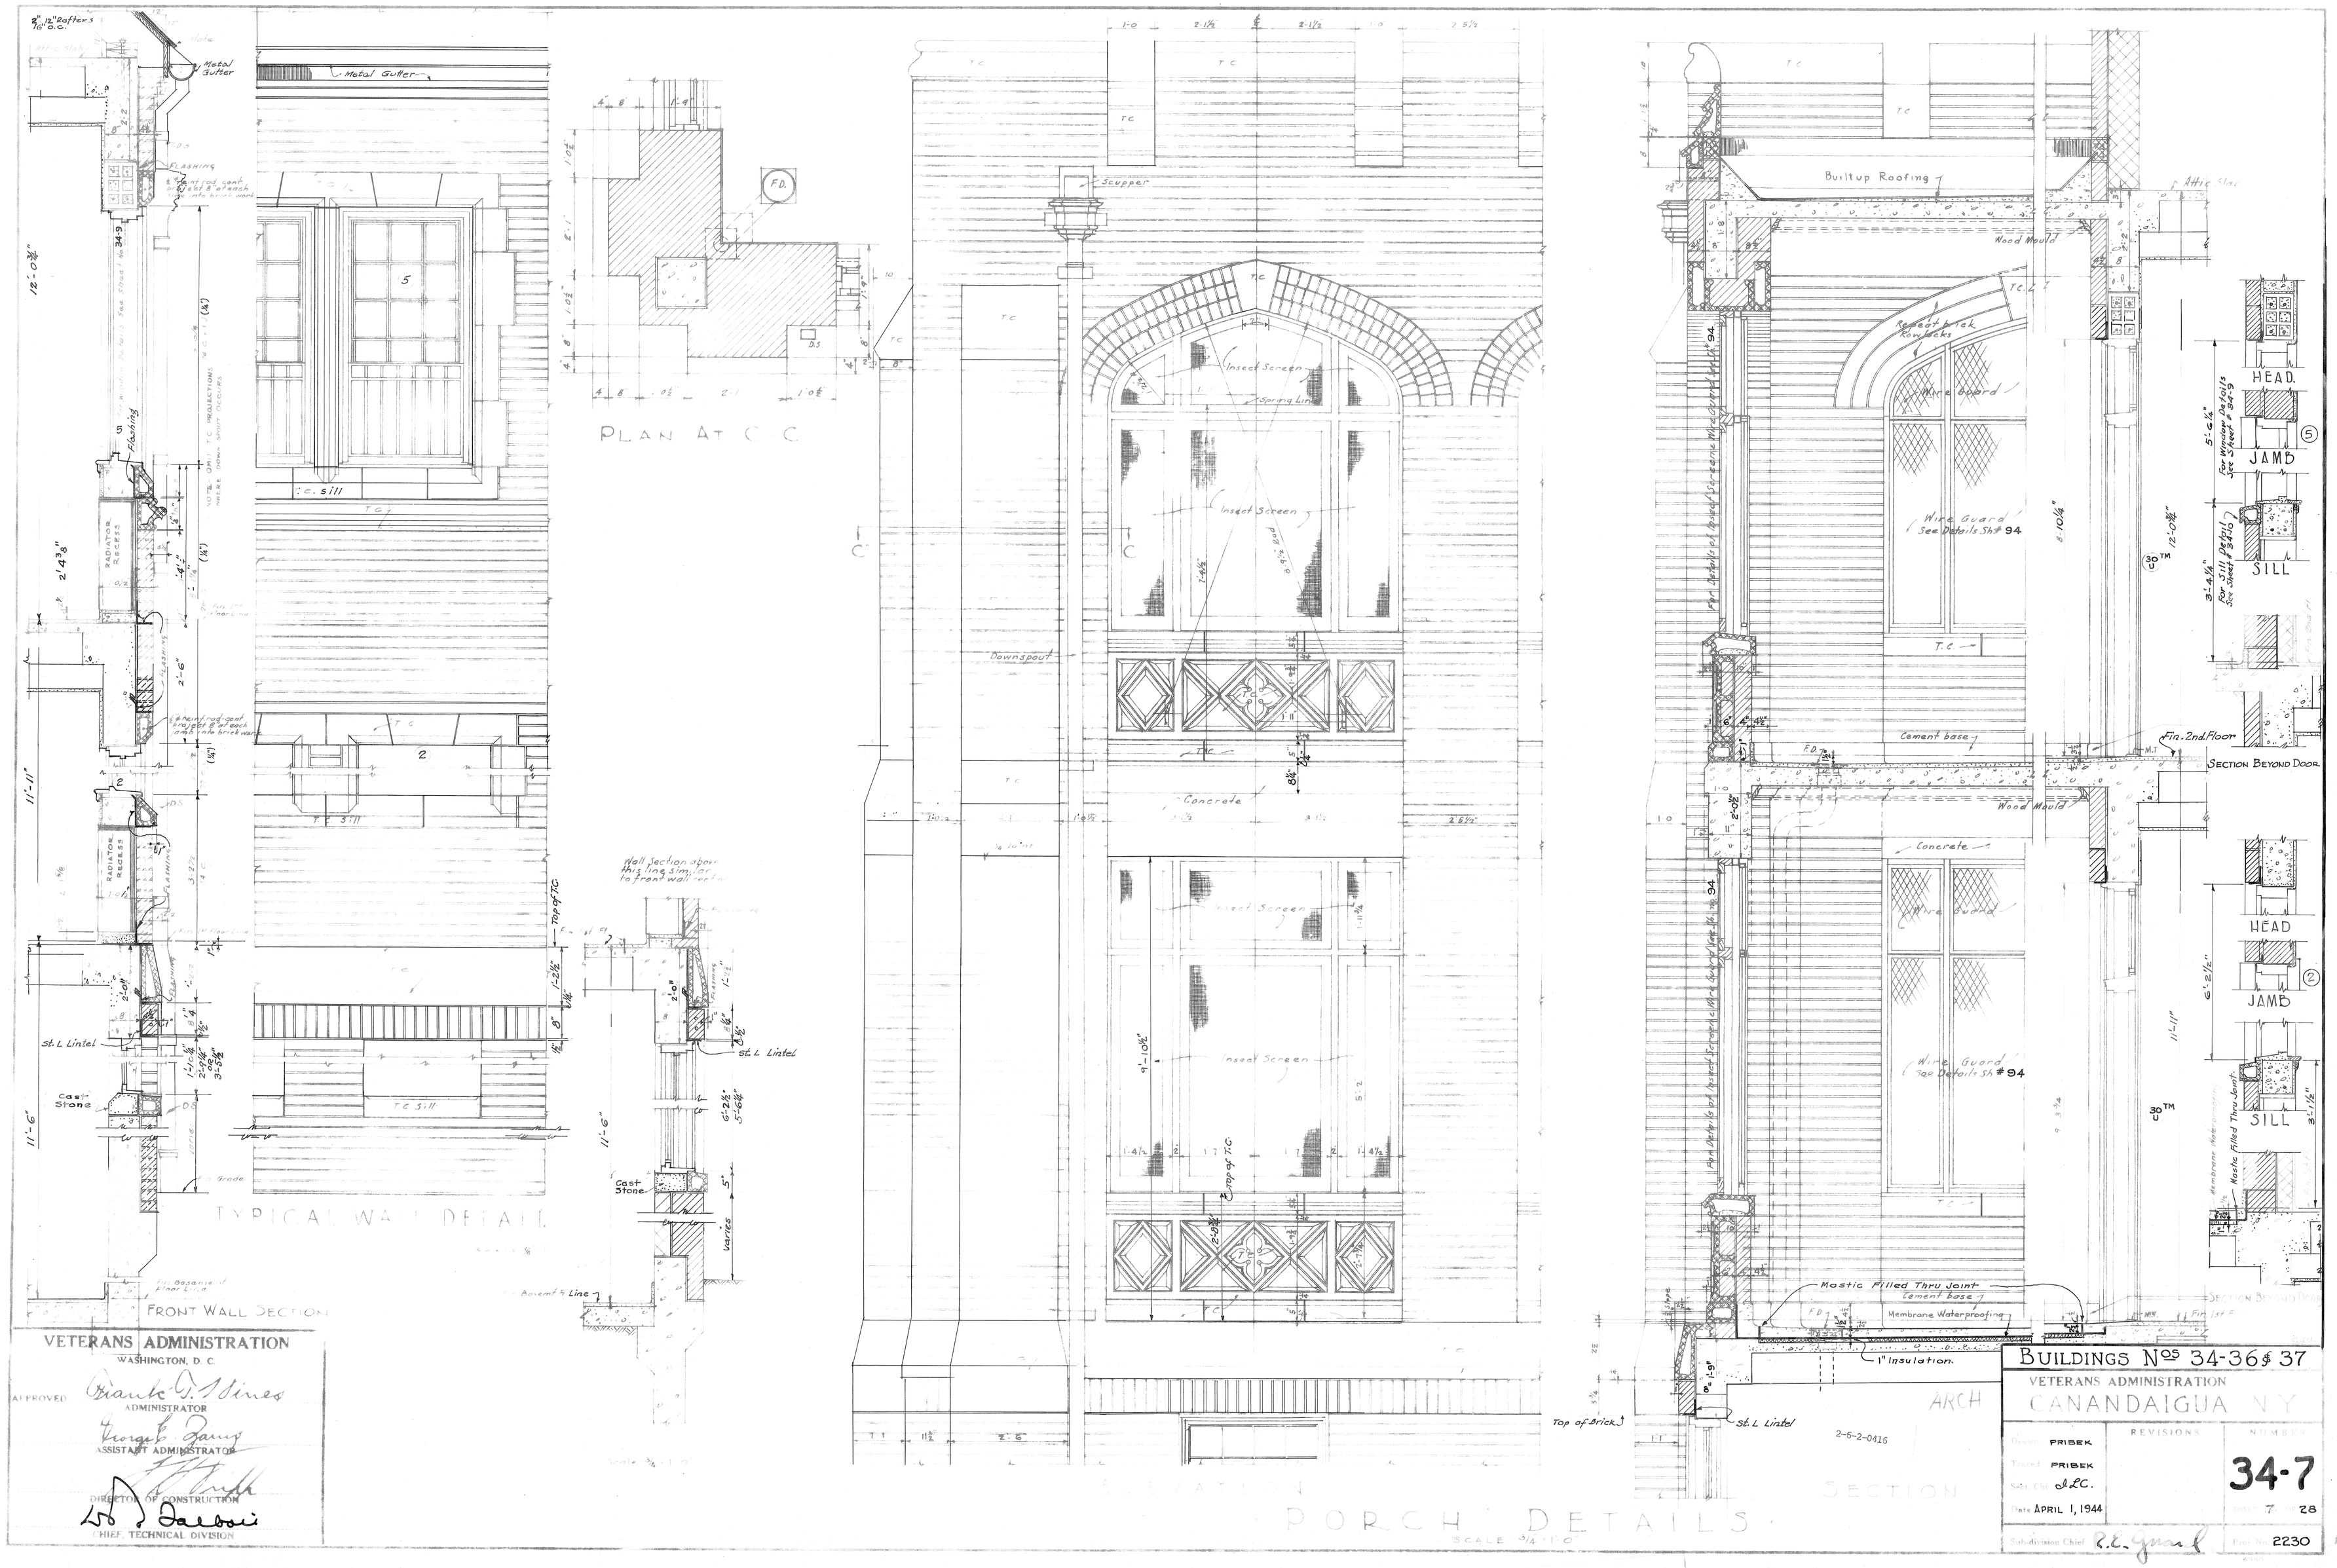

VETERANS ADMINISTRATION
WASHINGTON, D. C.

APPROVED
Frank T. Hines
ADMINISTRATOR
George E. Zang
ASSISTANT ADMINISTRATOR
DIRECTOR OF CONSTRUCTION
W. D. Talbot
CHIEF, TECHNICAL DIVISION

BUILDINGS Nos 34-36 & 37
VETERANS ADMINISTRATION
CANANDAIGUA N.Y.

Drawn PRIBEK	REVISIONS	NUMBER
Traced PRIBEK		34-7
Sect. Chk. J.L.C.		
Date APRIL 1, 1944		SHEET 7 OF 28
Sub-division Chief R.E. Guard		Proj. No. 2230

2-6-2-0416

RETURN TRACINGS TO PLAN FILES

FILE FOLDER NO. 2 FILE FOLDER NO. 2