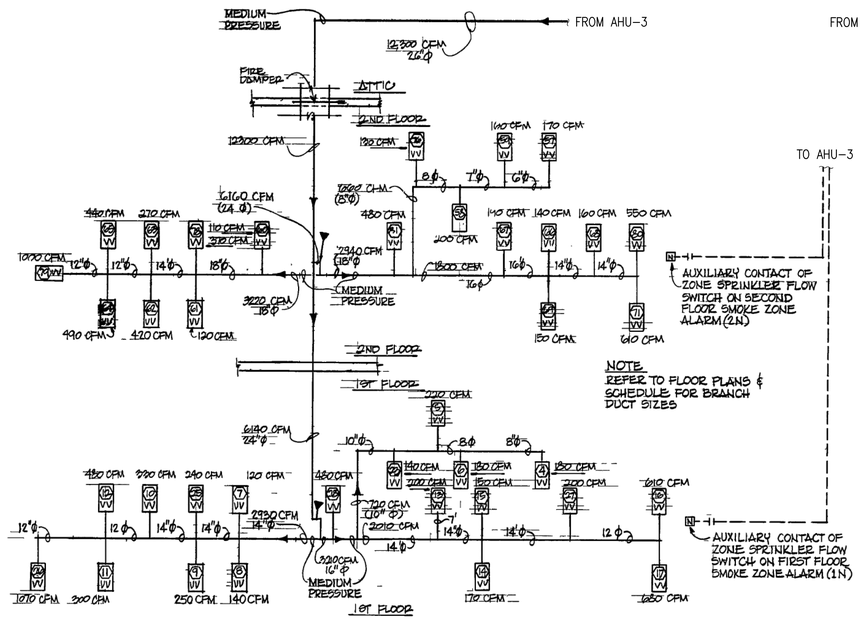

SUPPLY AIR FLOW DIAGRAM FOR 82 AC1

NO SCALE

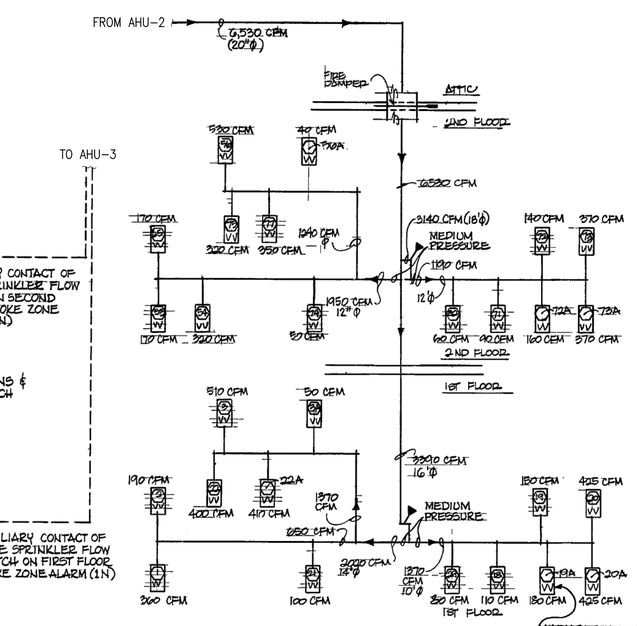

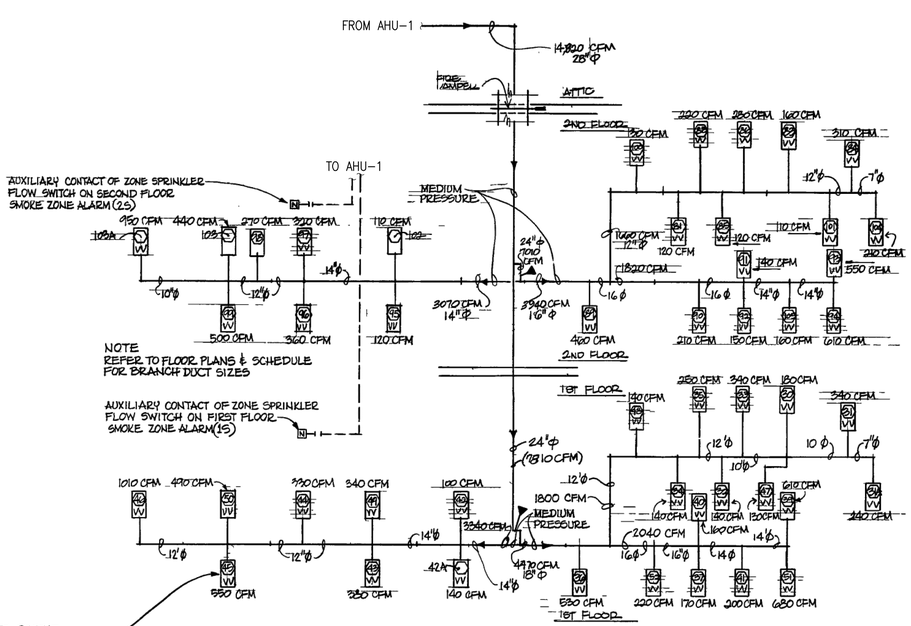

SUPPLY AIR FLOW DIAGRAM FOR 82 AC 2

NO SCALE

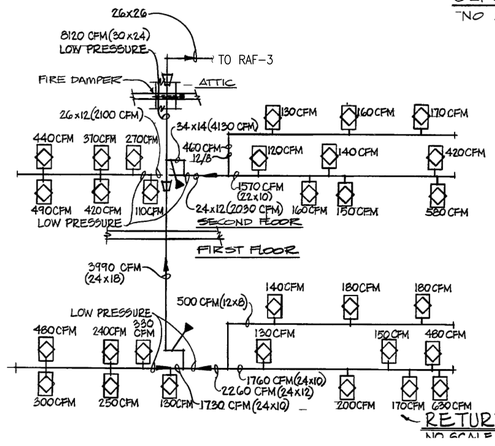

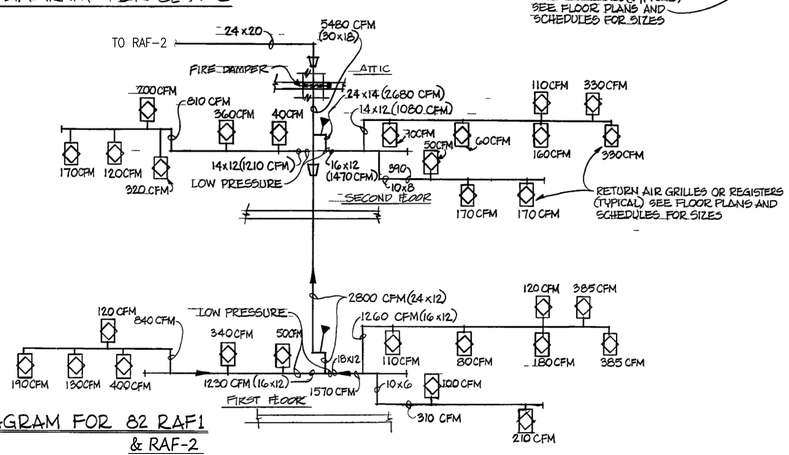

RETURN AIR FLOW DIAGRAM FOR 82 RAF1 & RAF-2

NO SCALE

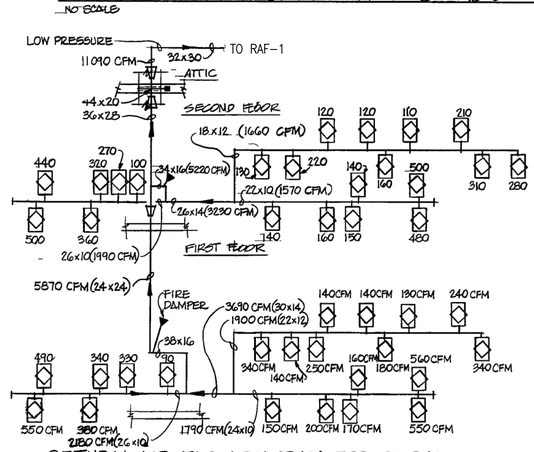

RETURN AIR FLOW DIAGRAM FOR 82-RAF

NO SCALE

ISSUED FOR INFORMATION ONLY

100% DOCUMENTS	11/30/2011	URS 3950 SPARKS DRIVE SE GRAND RAPIDS, MI 616-574-8500 PROJ. NO. 12942721		DATE	ENGINEERING MANAGER	DATE	Drawing Title: HVAC AIR FLOW DIAGRAMS	Project Title: FCA – REPLACE HVAC SYSTEM PROJ. NO. 515-10-109 CONTRACT NO. VA251-P-0592	Date: 11/30/2011
Revisions	Date	Architect	stamp	INFECTION CONTROL	DATE	CARELINE MANAGER	DATE		Station No.: 515
				SAFETY OFFICER	DATE	CHIEF OF STAFF	DATE	MEDICAL CENTER DIRECTOR DATE / ASSOCIATE MEDICAL CENTER DIRECTOR DATE	Building Number: 82 / Checked: CBD / Drawn: JAE / Location: V.A.M.C. BATTLE CREEK, MICHIGAN

MH601

Office of Facilities — Department of Veterans Affairs