NORTHERN ARIZONA VETERANS AFFAIRS HEALTH CARE SYSTEM, CAMPUS MAP

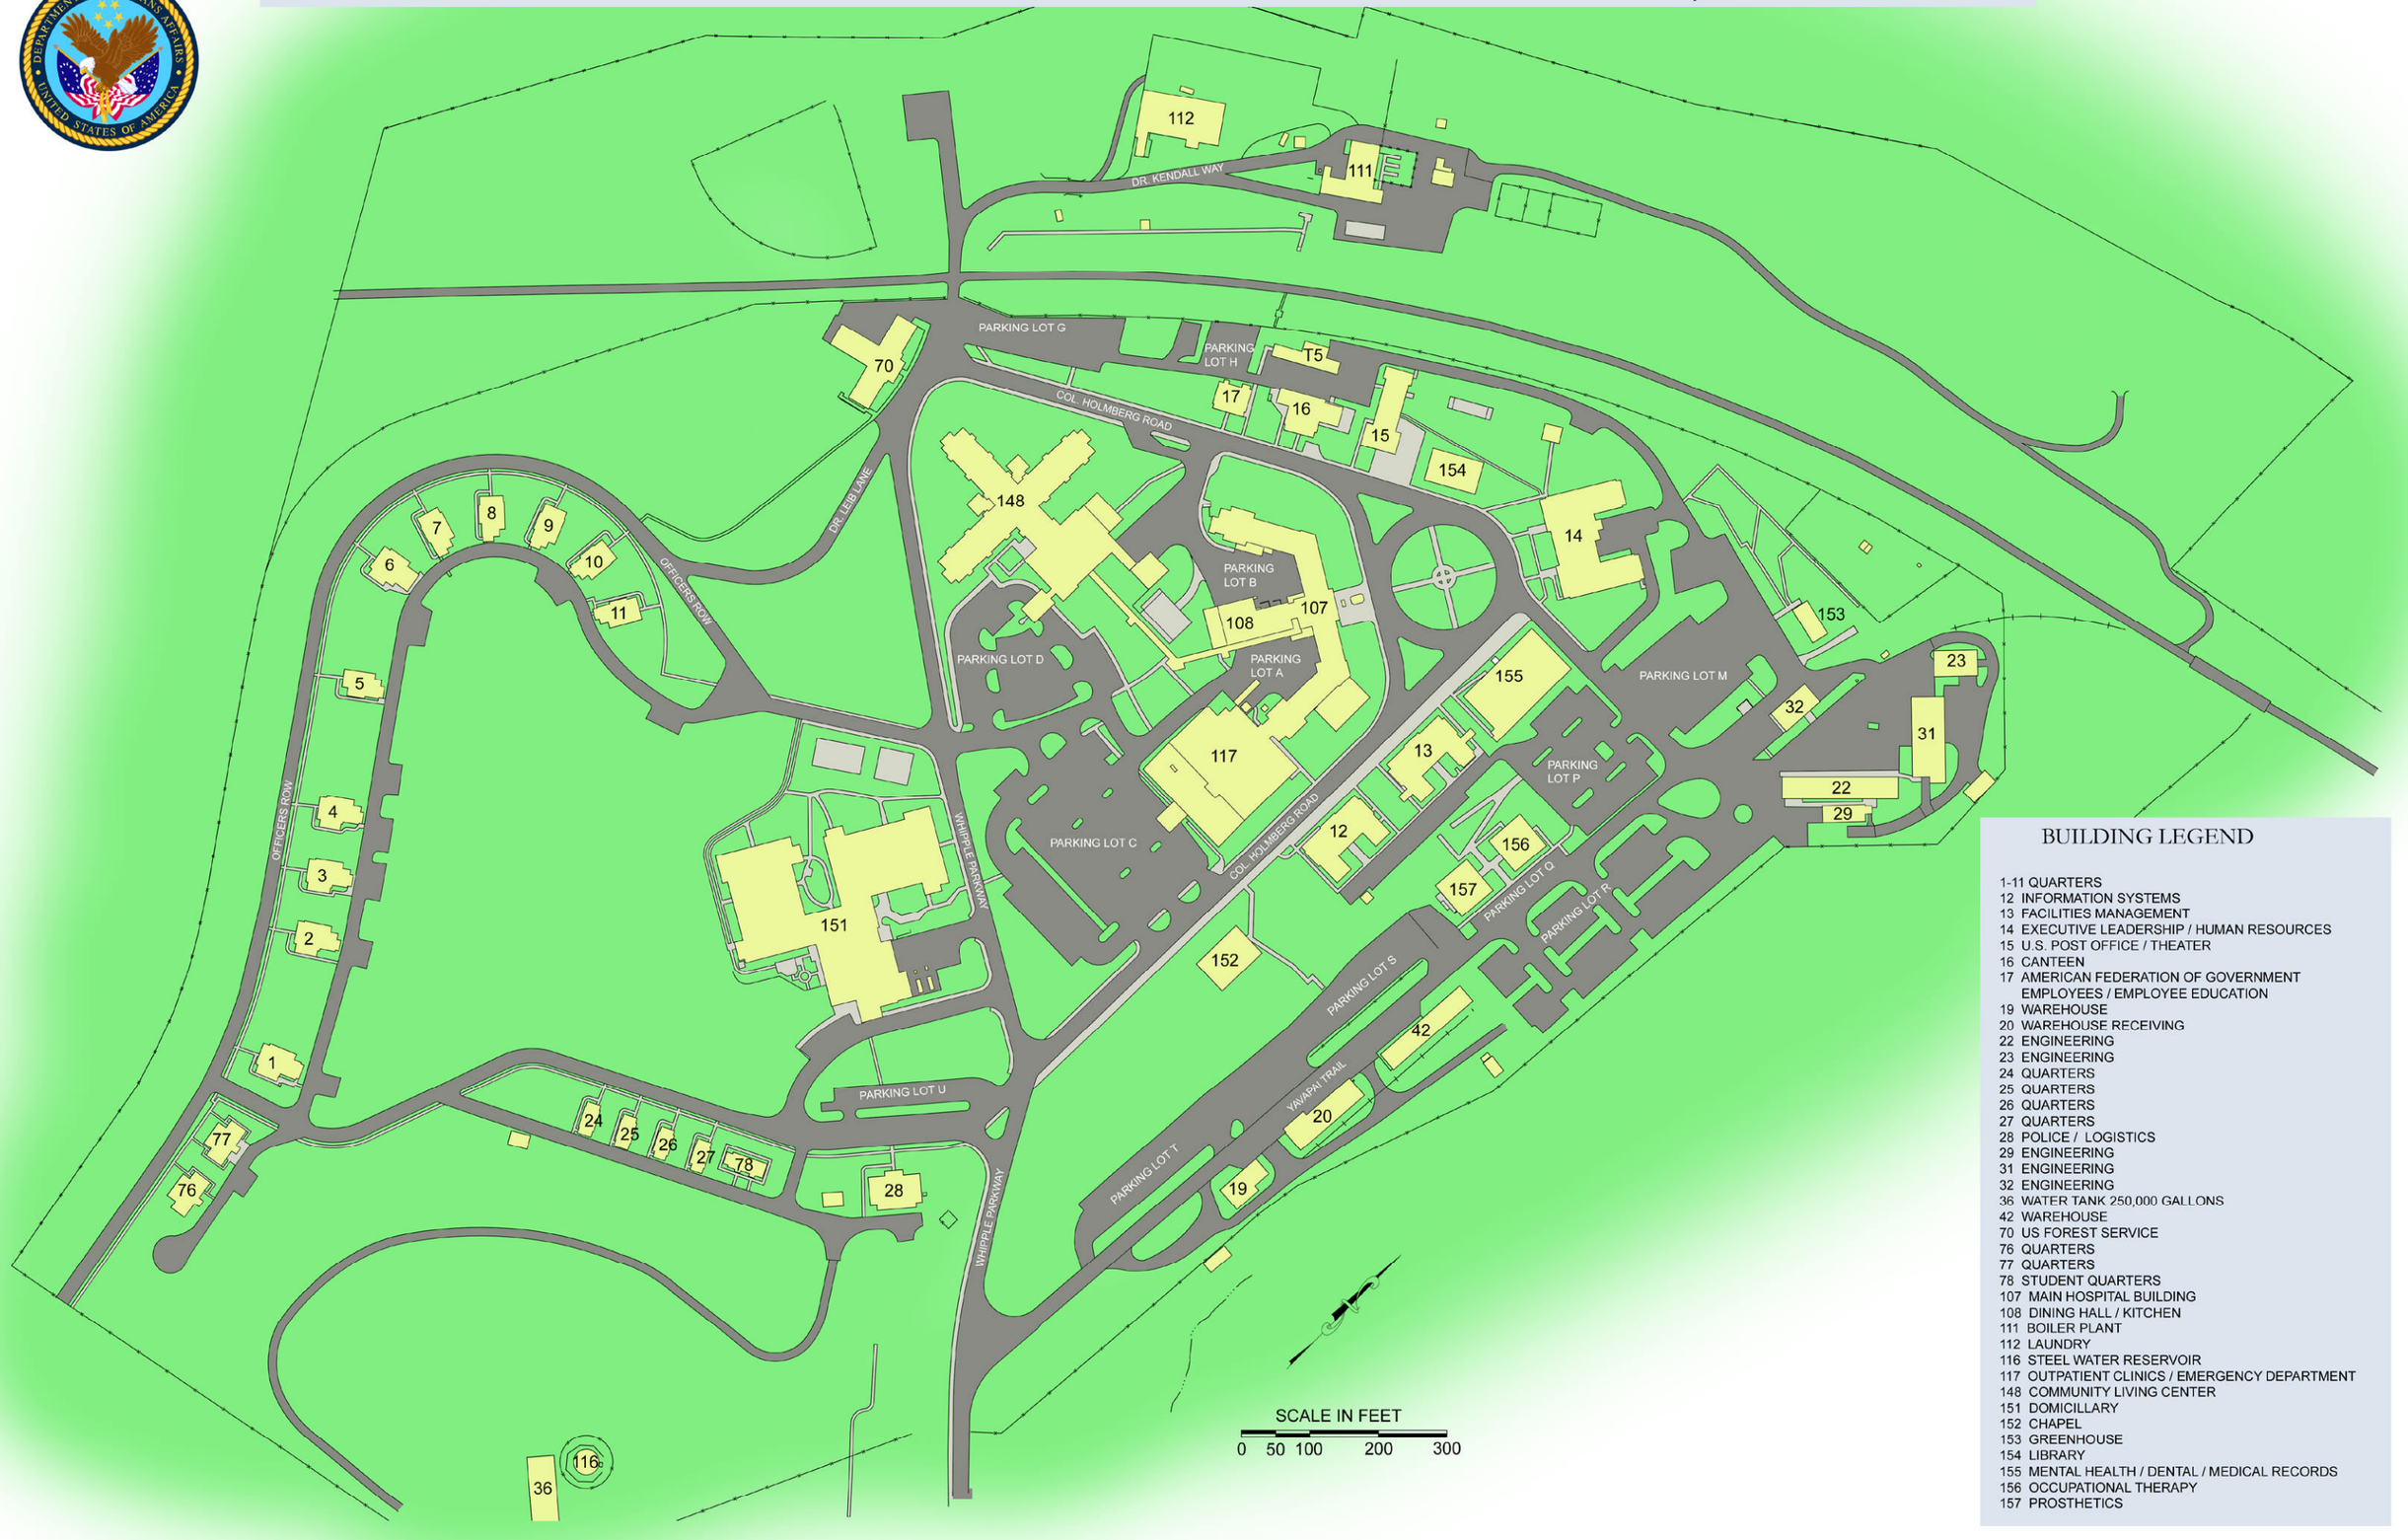

BUILDING LEGEND

1-11 QUARTERS
12 INFORMATION SYSTEMS
13 FACILITIES MANAGEMENT
14 EXECUTIVE LEADERSHIP / HUMAN RESOURCES
15 U.S. POST OFFICE / THEATER
16 CANTEEN
17 AMERICAN FEDERATION OF GOVERNMENT EMPLOYEES / EMPLOYEE EDUCATION
19 WAREHOUSE
20 WAREHOUSE RECEIVING
22 ENGINEERING
23 ENGINEERING
24 QUARTERS
25 QUARTERS
26 QUARTERS
27 QUARTERS
28 POLICE / LOGISTICS
29 ENGINEERING
31 ENGINEERING
32 ENGINEERING
36 WATER TANK 250,000 GALLONS
42 WAREHOUSE
70 US FOREST SERVICE
76 QUARTERS
77 QUARTERS
78 STUDENT QUARTERS
107 MAIN HOSPITAL BUILDING
108 DINING HALL / KITCHEN
111 BOILER PLANT
112 LAUNDRY
116 STEEL WATER RESERVOIR
117 OUTPATIENT CLINICS / EMERGENCY DEPARTMENT
148 COMMUNITY LIVING CENTER
151 DOMICILLARY
152 CHAPEL
153 GREENHOUSE
154 LIBRARY
155 MENTAL HEALTH / DENTAL / MEDICAL RECORDS
156 OCCUPATIONAL THERAPY
157 PROSTHETICS