DOOR AND FRAME SCHEDULE

ROOM NO.	ROOM NAME	DOOR NO.	DOOR QTY.	DOOR W	DOOR H	DOOR THK.	DOOR TYPE	DOOR MAT.	DOOR H.M. DOORS GA.	DOOR H.M. DOORS GRD.	DOOR H.M. DOORS MDL.	DOOR WOOD DOORS SPECIES	DOOR WOOD DOORS GRD.	DOOR WOOD DOORS CUT	DOOR WOOD DOORS MATCH	DOOR WOOD DOORS CORE	DOOR FINISH	DOOR GLASS	FRAME TYPE	FRAME MAT.	FRAME GA.	FRAME FINISH	FRAME GLASS	DETAILS HEAD	DETAILS JAMB	DETAILS SILL	HDWR SET	FIRE RATING (MIN.)	REMARKS
153E	WOMEN'S TOILET	153E.1	1	3'-0"	7'-2"	1 3/4"	A	WD	–	–	–	OR	P	PS	BK	PC5	S1	–	1	STL.	16	P4	–	1/A802	5/A802	9/A802	2	–	3, 7
153F	MEN'S TOILET	153F.1	1	3'-0"	7'-2"	1 3/4"	A	WD	–	–	–	OR	P	PS	BK	PC5	S1	–	1	STL.	16	P4	–	1/A802	5/A802	9/A802	2	–	3, 7
154A	OPEN OFFICE	154A.1	1	3'-0"	7'-2"	1 3/4"	C	WD	–	–	–	OR	P	PS	BK	PC5	S1	FG2	1	STL.	16	P4	–	2/A802	6/A802	–	3	45	3
		154A.2	1	3'-0"	7'-2"	1 3/4"	C	WD	–	–	–	OR	P	PS	BK	PC5	S1	FG2	1	STL.	16	P4	–	2/A802	6/802	–	3	45	3
154B	OFFICE	154B.1	1	3'-0"	7'-2"	1 3/4"	A	WD	–	–	–	OR	P	PS	BK	PC5	S1	–	3	STL.	16	P4	FG1	3,4/A802	7,8/802	–	1	–	1
154C	OFFICE	154C.1	1	3'-0"	7'-2"	1 3/4"	A	WD	–	–	–	OR	P	PS	BK	PC5	S1	–	3	STL.	16	P4	FG1	3,4/A802	7,8/802	–	1	–	1
154D	KITCHENETTE	154D.1	–	–	–	–	–	–	–	–	–	–	–	–	–	–	–	–	–	–	–	–	–	–	–	–	–	–	–
154E	CONFERENCE ROOM	154E.1	1	3'-0"	7'-2"	1 3/4"	A	WD	–	–	–	OR	P	PS	BK	PC5	S1	–	3	STL.	16	P4	FG1	3,4/A802	7,8/802	–	4	–	1
155	VESTIBULE	155.1X	EXISTING DOOR – NO WORK																								2		
		155.2	1	3'-0" F.V.	7'-0" F.V.	1 3/4"	C	STL.	–	–	–	–	–	–	–	–	–	SG2	EX.	–	–	P4	–	–	–	10/A802	7	–	2,5,7
155A	MAINTENANCE OFFICE AREA	155A.1X	EXISTING DOOR – NO WORK																								2		
		155A.2	1	3'-0"	7'-2"	1 3/4"	C	STL.	–	–	–	–	–	–	–	–	P4	FG1	1	STL.	16	P4	–	3/A802	7/A802	–	5	–	3
155B	MAINTENANCE WORKSHOP/STORAGE AREA	155B.1	1	3'-0"	7'-2"	1 3/4"	C	STL.	–	–	–	–	–	–	–	–	P4	FG1	1	STL.	16	P4	–	3/A802	7/A802	–	3	45	3
		155B.2	RELOCATED EXISTING O.H. COILING DOOR																					11/A1201	10/A1001				4

FINISH SCHEDULE

RM. NO.	ROOM NAME	FLOOR FIN.	FLOOR CC.	BASE FIN.	BASE CC.	NORTH WALL FIN.	NORTH WALL CC.	SOUTH WALL FIN.	SOUTH WALL CC.	EAST WALL FIN.	EAST WALL CC.	WEST WALL FIN.	WEST WALL CC.	CEILING FIN.	CEILING CC.	ROOM HEIGHT	REMARKS
153E	WOMEN'S TOILET	F3	PPT4	W2	PPT2	P2/W2	PA/*	P2/W2	PA/*	P2/W2	PA/*	P2/W2	PA/*	C1	ACT1	9'-0"	2, 6, 11, (*)REFER TO WAINSCOT DET. #5/A901.
153F	MEN'S TOILET	F3	PPT4	W2	PPT2	P2/W2	PA/*	P2/W2	PA/*	P2/W2	PA/*	P2/W2	PA/*	C1	ACT1	9'-0"	1, 6, 11, (*)REFER TO WAINSCOT DET. #5/A901.
154A	OPEN OFFICE	F2	CPTA	B1	BA	P1	PB	P1	PB	P1	PB	P1	PB	C1	ACT1	±10'-0" F.V.	5, 10
154B	OFFICE	F2	CPTA	B1	BA	P1	PA	P1	PA	P1	PA	P1	PA	C1	ACT1	±10'-0" F.V.	4, 10
154C	OFFICE	F2	CPTA	B1	BA	P1	PA	P1	PA	P1	PC	P1	PA	C1	ACT1	9'-0"	3, 7
154D	KITCHENETTE	F1	VCTA	B1	BA	P1	PA	P1	PA	P1	PC	P1	PA	C1	ACT1	9'-0"	3, 7
154E	CONFERENCE ROOM	F2	CPTA	B1	BA	P1	PA	P1	PA	P1	PC	P1	PA	C1	ACT1	9'-0"	7
155	VESTIBULE	F4	CPTB	B1	BA	P2	PA	P1	PA	P1	PA	P1	PA	C4	PF	EXPOSED	–
155A	MAINTENANCE OFFICE AREA	F1	VCTA	B1	BA	P2	PA	P1	PA	P1	PA	P1	PA	C1	ACT1	9'-0"	–
155B	MAINTENANCE WORKSHOP/STORAGE AREA	–	–	–	–	P2	PF	–	–	P1	PF	P1	PF	C5	–	EXPOSED	8

KEYNOTES

8.110 STEEL DOOR FRAME: REFER TO DOOR, FRAME AND BORROWED LIGHT SCHEDULE.
8.114 WOOD DOOR ACCESSORY: VISION PROOF DOOR LOUVER, FACTORY PRIMED AND FIELD PAINTED WITH THREE COATS OF ENAMEL PAINT EACH SIDE OF DOOR. SIZE AS SHOWN.
8.116 DOOR ACCESSORY: METAL FRAMED VISION LIGHT IN DOOR. PRIMED AND FIELD PAINTED WITH THREE COATS OF ENAMEL PAINT EACH SIDE OF DOOR. TYPICAL.

HARDWARE SCHEDULE

SET NO.	HINGES	LOCK SET	EXIT DEVICE	CLOSER	HOLDER	STOP	THRES-HOLD	KICK PLATE	MOP PLATE	SEALS	PUSH/ PULL	CARD READER	ELECT. STRIKE	REMARKS
SET – 01	BUTTS	YES	–	–	–	WALL	–	–	–	–	–	–	–	OFFICE FUNCTION.
SET – 02	BUTTS	YES*	–	YES	–	WALL	–	YES	YES	–	YES	–	–	PUSH/PULLS, THUMBTURN DEADLOCK/ KEY CYLINDER EXTERIOR, CLOSER
SET – 03	BUTTS	–	YES	YES	–	WALL	–	YES	–	YES	–	YES	YES	RIM EXIT, ELECTRIC STRIKE, CARD READER, POWER SUPPLY.
SET – 04	BUTTS	YES	–	YES	–	WALL	–	–	–	–	–	–	–	CLASSROOM FUNCTION.
SET – 05	BUTTS	–	YES	YES	YES	–	–	YES	–	–	–	–	–	RIM EXIT, CLASSROOM FUNCTION, LEVER TRIM, CLOSER WITH DEAD STOP ARM.
SET – 06	–	–	–	–	–	–	–	–	–	–	–	–	–	SET NOT USED THIS PROJECT.
SET – 07	CONT.	–	YES	YES	–	–	YES	YES	–	–	–	YES	YES	ENTRY FUNCTION EL PANIC DEVICE, CONTINUOUS HINGES, THRESHOLD, WEATHERSTRIPPING, CARD READER, POWER SUPPLY.
SET – 08	–	–	–	–	–	–	–	–	–	–	–	–	–	–
SET – 09	–	–	–	–	–	–	–	–	–	–	–	–	–	–

FLOOR COLOR CODE SCHEDULE

SYMBOL	MANUFACTURER	PRODUCT NAME/NO.	COLOR NAME & NO.	REMARKS
BASE				
BA	ROPPE	VINYL WALL BASE	147 – LIGHT BROWN	STANDARD TOE BASE 4" HIGH – COVED
CARPET TILE				
CPTA	TANDUS FLOORING	ILLUSORY 03092	TO BE DETERMINED	24x24 MODULAR CARPET TILE, NON-DIRECTIONAL BASKET WEAVE
CPTB	MANNINGTON	RECOURSE II	TO BE DETERMINED	MODULAR WALK-OFF CARPET TILE – MONOLITHIC PLACEMENT
RESILIENT TILE				
VCTA	ARMSTRONG	IMPERIAL TEXTURE STANDARD EXCELON	CAMEL BEIGE – 51805	12x12 VCT; MONOLITHIC IN DIRECTION OF LONGEST WALL – FIELD TILE
VCTB	ARMSTRONG	IMPERIAL TEXTURE STANDARD EXCELON	HUMUS – 51869	12x12 VCT; MONOLITHIC IN DIRECTION OF LONGEST WALL – ACCENT TILE
VCTC	ARMSTRONG	IMPERIAL TEXTURE STANDARD EXCELON	DUTCH DELFT – 51916	12x12 VCT; MONOLITHIC IN DIRECTION OF LONGEST WALL – ACCENT TILE
VCTD	ARMSTRONG	IMPERIAL TEXTURE STANDARD EXCELON	LITTLE GREEN APPLE – 51866	12x12 VCT; MONOLITHIC IN DIRECTION OF LONGEST WALL – ACCENT TILE
PORCELAIN PAVER TILE				
PPT4	DAL-TILE	CITY VIEW	VILLAGE CAFE/ CY07	12x12; STANDARD FINISH

FINISH TYPES

AREA	FIN.	DESCRIPTION	AREA	FIN.	DESCRIPTION
FLOOR	F1	RESILIENT TILE: 12"x12"	CEILING	C1	ACP: 24"X24" (MTL. SUSP. SYS. SS-1)
	F2	CARPET TILE		C2	SUSP. GYP. BD.: 5/8"THK.;MOISTURE RESISTANT; MTL.FRAMING
	F3	PORCELAIN PAVER TILE: 12"x12", ASHLAR		C3	SUSP. GYP. BD.: 5/8"THK.; MTL. FRAMING–TYPE "X" DRYWALL
	F4	WALK-OFF CARPET TILE		C4	EXPOSED CONSTRUCTION – FINISHED
BASE	B1	RESILIENT BASE: 4" COVE		C5	EXPOSED CONSTRUCTION – UNFINISHED
WALLS	W1	GLASS TILE; 2"X2"	PAINT	P1	LATEX – "EGG SHELL / SATIN"
	W2	TYPICAL WALL TILE WAINSCOT. SEE #5, A901		P2	LATEX – "SEMI-GLOSS"
GLASS	FG1	1/4" SAFETY GLASS; TEMPERED; CLEAR		P3	LATEX – "FLAT"
	FG2	1/4" WIRED; CLEAR		P4	ENAMEL – "SEMI-GLOSS"
	SG1	1" INSULATED GLASS UNITS, TINTED		P5	PREFINISHED: REFER TO SPECS.
	SG2	1" INSULATED GLASS UNITS, CLEAR		P6	EPOXY – "SEMI-GLOSS"
	SG3	1" INSULATED SPANDREL UNITS	STAIN	S1	STAIN & FINISH: REFER TO SPECS. MATCH PLA LAMINATE COLOR

DOOR TYPES

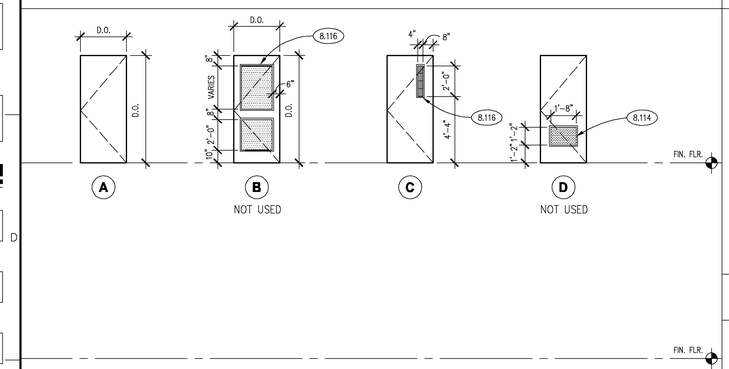

FRAME TYPES

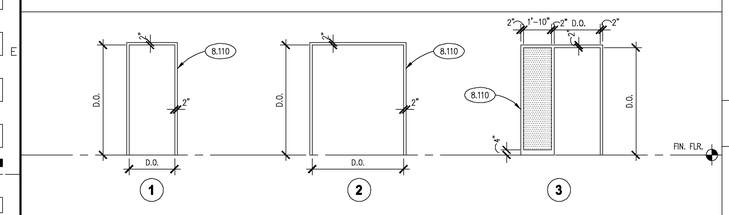

DOOR SCHEDULE ABBREVIATIONS

GENERAL
F.V. : FIELD VERIFY

MATERIAL
AL : ALUMINUM
BZ : BRONZE
STL : STEEL

GRADE (HOLLOW METAL)
i : STANDARD DUTY
ii : HEAVY DUTY
iii : EXTRA HEAVY DUTY

MODEL
1 : FULL FLUSH
2 : SEAMLESS
3 : STYLE & RAIL FLUSH PANEL

CORES:
PC5: PARTICLE BOARD CORE 5-PLY
PCHPDL: PARTICLE BOARD CORE HIGH PRESSURE DECORATIVE LAMINATE

GRADES:
P: PREMIUM
C: CUSTOM
E: ECONOMY

CUTS:
R: ROTARY
PS: PLAIN SLICED
QS: QUARTER SLICED
HRS: HALF ROUND SLICED
RC: RIFT CUT

MATCHING:
BK: BOOK MATCH
S: SLIP MATCH
RAN: RANDOM MATCH
E: END MATCH
RUN: RUNNING MATCH
BAL: BALANCE MATCH
C: CENTER MATCH
NM: NO MATCHING REQ'D

FINISH:
P4: PAINT– ENAMEL "SEMI-GLOSS"
S: STAIN
A: ANODIZED

SPECIAL DOORS:
AC: ACCORDION
RS: ROLLING SHUTTER
RG: ROLLING GRILLE
HT: HIGH TRAFFIC
AP: ACCESS PANEL
DK: DARK ROOM REVOLV.
OV: OVERHEAD DOOR

SPECIES
BN: BIRCH (NATURAL)
BR: BIRCH (RED)
BW: BIRCH (WHITE)
M: MAPLE
OB: OAK (BROWN)
OR: OAK (RED)
OW: OAK (WHITE)
HB: HARD BOARD PRIMED

DOOR SCHEDULE REMARKS

1. PRIME AND (3) COAT PAINT EACH SIDE OF ALL HOLLOW METAL DOOR / SIDELIGHT FRAMES. TYPICAL.
2. PRIME AND (3) COAT PAINT EACH SIDE OF EXISTING HOLLOW METAL DOORS AND FRAMES. TYPICAL.
3. PRIME AND (3) COAT PAINT EACH SIDE OF ALL NEW HOLLOW METAL DOORS AND FRAMES. TYPICAL.
4. RELOCATED OVERHEAD COILING FUSIBLE LINK FIRE DOOR, TRACKS, HOOD, OPERATOR AND FASTENERS. REWIRE MOTOR FOR COILING DOOR TO NEW ELECTRICAL CIRCUIT.
5. EXISTING DOOR FRAME TO REMAIN. REMOVE DOOR, THRESHOLDS, CLOSER AND WEATHERSTRIPPING AND DISCARD. RE-USE EXISTING HINGES. COORDINATE HINGE SPACINGS FOR EXISTING FRAME TO NEW DOOR. PROVIDE NEW DOOR AND SPECIFIED HARDWARE. PRIME AND THREE COAT PAINT ALL FRAMES AND DOOR. MODIFY EXISTING DOOR STRIKE TO ACCOMMODATE NEW EL PANIC DEVICE. SURFACE RACEWAY WIREMOLD TO NEW DOOR LOOP IS ACCEPTABLE. PAINT RACEWAY TO MATCH DOOR FRAME / WALL COLORS. NOTE: DOOR SILL TO BE RAISED TO MATCH INSIDE FLOOR ELEVATION. COORDINATE NEW FLOOR HEIGHT ACCORDINGLY.
6. FIELD VERIFY (F.V.). VERIFY DIMENSIONS OF EXISTING MASONRY OPENING IN THE FIELD.
7. UNDERCUT DOOR 1" AT TOILET ROOMS, UNDERCUT AT DOOR 155.2 TO ACCOMMODATE ADJUSTED HEIGHT DOOR THRESHOLD REPLACEMENTS .

GENERAL NOTES

1. REFER TO DRAWING G001 FOR PROJECT GENERAL NOTES.
2. REFER TO DRAWING G003 FOR KEYNOTE DESCRIPTIONS NOT APPEARING ON THIS DRAWING.
3. REFER TO ROOM FINISH SCHEDULE FOR CEILING HEIGHTS AND FOR LOCATIONS AND HEIGHTS OF SOFFITS AND HEADERS REFER TO REFLECTED CEILING PLAN.
4. REFER TO FLOOR PLAN DRAWINGS AND WALL TYPE DRAWINGS FOR WALL SURFACE MATERIALS.
5. REPAIR ALL HOLES AND BLEMISHES ON SURFACES, PRIME PAINT PATCHED SURFACES PRIOR TO OVERALL PRIMING AND FINISH COATS OF PAINT BEING APPLIED.
6. PAINT EXPOSED GYPSUM BOARD AND CONCRETE MASONRY SURFACES UNLESS NOTED OTHERWISE WITH ONE PRIME COAT AND THREE (3) FINISH COATS; USE FINISH TYPE P2 FOR CONCRETE MASONRY; USE FINISH TYPE P1 FOR GYPSUM BOARD WALLS; USE FINISH TYPE P3 FOR GYPSUM BOARD SOFFITS AND CEILINGS.
7. PAINT EXPOSED UNFINISHED (EXCEPT STAINLESS STEEL) OR PRIMED INTERIOR METAL SURFACES UNLESS NOTED OTHERWISE; USE FINISH TYPE P4. EXAMPLES INCLUDE, BUT ARE NOT LIMITED TO: LINTELS, HANDRAILS, GUARDRAILS, STAIR COMPONENTS, ACCESS LADDERS, ELEVATOR PIT LADDERS, HOLLOW METAL DOOR FRAMES. REFER PLAN AND ELEVATION DRAWINGS FOR LOCATIONS.
8. INSTALL FLOOR LEVELING COMPOUND OVER CONCRETE SLAB TO PRODUCE A SMOOTH FINISH SUITABLE FOR NEW FINISHES IN ALL AREAS OF AFFECTED WORK. REFER TO SPECIFICATIONS.

LAMINATE AND SOLID SURFACE COLOR CODE SCHEDULE

SYMBOL	MANUFACTURER	PRODUCT NAME/NO.	COLOR NAME & NO.	REMARKS
LAMINATE				
PLA	WILSONART	PREMIUM AEON WOOD PRINTS	COCOBALA 7942K-07	MATTE FINISH
SOLID SURFACE				
SSA	AVONITE	STUDIO COLLECTION-METALLIC	COPPER CANYON K3-8570	GLOSS FINISH; 1 1/2" EDGE THICKNESS

WALL COLOR CODE SCHEDULE

SYMBOL	MANUFACTURER	PRODUCT NAME/NO.	COLOR NAME & NO.	REMARKS
GLASS TILE				
GLT1	DAL-TILE	GLASS REFLECTIONS – SOLIDS	TWILIGHT BLUE/ GR04	BLUE-GRAY COLOR GLASS TILE; 2X2, SEE FINISH SCHEDULE REMARK 5.
GLT2	DAL-TILE	GLASS REFLECTIONS – SOLIDS	OLIVE OIL/ GR08	OLIVE COLOR GLASS TILE; 2X2, SEE FINISH SCHEDULE REMARK 5.
GLT3	DAL-TILE	GLASS REFLECTIONS – SOLIDS	KINETIC KHAKI/ GR09	KAHKI COLOR GLASS TILE; 2X2, SEE FINISH SCHEDULE REMARK 5.
GLT4	DAL-TILE	GLASS REFLECTIONS – SOLIDS	CARAMEL SUNDAE/ GR19	CARAMEL COLOR GLASS TILE; 2X2, SEE FINISH SCHEDULE REMARK 5.
PAINT				
PA	SHERWIN WILLIAMS	SEE FINISH SCHEDULE FOR GLOSS	6122-CAMELBACK	BEIGE FIELD WALL OR SOFFIT COLOR
PB	SHERWIN WILLIAMS	SEE FINISH SCHEDULE FOR GLOSS	6410-BRASSY	OLIVE ACCENT COLOR
PC	SHERWIN WILLIAMS	SEE FINISH SCHEDULE FOR GLOSS	6229-TEMPE STAR	BLUE ACCENT COLOR
PD	SHERWIN WILLIAMS	SEE FINISH SCHEDULE FOR GLOSS	2839-ROYCROFT COPPER RED	COPPER RED ACCENT COLOR
PE	SHERWIN WILLIAMS	SEE FINISH SCHEDULE FOR GLOSS	6006-BLACK BEAN	HM. FRAMES, METALS
PF	SHERWIN WILLIAMS	SEE FINISH SCHEDULE FOR GLOSS	MATCH EXIST. WHITE	CORRIDOR/ MAINTENANCE AREA/ WAREHOUSE WALLS
PORCELAIN PAVER TILE				
PPT1	DAL-TILE	FABRIQUE	SOLIEL LINEN – P687	RECTANGULAR; 12x24; UNPOLISHED
PPT2	DAL-TILE	FABRIQUE	BRUN LINEN – P691	RECTANGULAR; 6x24; UNPOLISHED
PPT3	DAL-TILE	PLAZA NOVA	WHITE IMAGE – PN94	RECTANGULAR; 4x20 (FIELD CUT); STANDARD FINISH

CEILING COLOR CODE SCHEDULE

SYMBOL	MANUFACTURER	PRODUCT NAME/NO.	COLOR NAME & NO.	REMARKS
ACOUSTICAL TILE				
ACT1	UNITED STATES GYPSUM (USG)	ECLIPSE CLIMA PLUS – (SLT)	76777 – WHITE – TEGULAR	2X2X3/4" CLASS A, NRC .70 WITH 15/16 INCH METAL GRID – WHITE
ACT2	EXISTING CEILING TILE	EXISTING	EXISTING	REUSE EXISTING CEILING TILE IN ROOM AFTER UTILITY PLACEMENT ABOVE CEILING

FINISH SCHEDULE REMARKS

1. PROVIDE GLASS ACCENT TILE GLT1 IN TILE WAINSCOT; REFER TO "TYPICAL TILE WAINSCOT PATTERN" DETAIL #5, A901.
2. PROVIDE GLASS ACCENT TILE GLT2 IN TILE WAINSCOT; REFER TO "TYPICAL TILE WAINSCOT PATTERN" DETAIL #5, A901.
3. PROVIDE VINYL COMPOSITION FLOOR TILE COLOR VCTA FIELD WITH ACCENT TILE @ 20% OF ROOM; PATTERN TO BE DETERMINED, UTILIZING FULL TILE.
4. PAINT ONE WALL OF ROOM AN ACCENT COLOR. ALL OTHER WALLS TO BE PAINTED A SINGLE COLOR. COLOR/S AND ACCENT WALL COLOR PLACEMENT TO BE DETERMINED.
5. INTERIOR COLUMNS ARE PLASTIC LAMINATE WRAPPED; COLOR PLA. INTERIOR RECESSES OF THE INTERIOR COLUMNS HAVE 2x2 GLASS TILES COLOR GLT1, GLT2, GLT3 & GLT4. REFER TO COLUMN ELEVATIONS ON SHEET A901 FOR CERAMIC TILE PATTERN. TILE GROUT COLOR TO BE SELECTED FROM MANUFACTURERS FULL COLOR LINE.
6. TYPICAL ON CORRIDOR SIDE. PAINT NEW CMU INFILL. NEW CMU TOOTHED IN AROUND NEW DOOR AND EXISTING ADJACENT CMU WALL SURFACE TO MATCH EXISTING WALL COLOR AND SHEEN. CARRY NEW PAINT 4 FEET FROM DOOR FRAME MINIMUM.
7. PAINT DRYWALL CONSTRUCTION ON CORRIDOR SIDE. MATCH EXISTING ADJACENT CORRIDOR WALL PAINT COLOR AND SHEEN.
8. PAINT DRYWALL CONSTRUCTION ON WAREHOUSE SIDE. MATCH EXISTING ADJACENT WAREHOUSE WALL PAINT COLOR AND SHEEN.
9. PAINT TWO WALLS OF ROOM AN ACCENT COLOR. ALL OTHER WALLS TO BE PAINTED A SINGLE COLOR. COLOR/S AND ACCENT WALL COLOR PLACEMENT TO BE DETERMINED.
10. TO ESTABLISH ACOUSTICAL CEILING HEIGHT, FIELD VERIFY (F.V.) ELEVATION OF HORIZONTAL MULLION AT HEAD OF WINDOW ABOVE FINISHED FLOOR SEE DETAIL #B ON SHEET A1201. ALUMINUM STOREFRONT WINDOW INDICATED AS "EXISTING" TO BE INSTALLED UNDER SEPARATE CONTRACT.
11. PROVIDE CEMENT BOARD AT WALL LOCATIONS SCHEDULED TO RECEIVE PORCELAIN/CERAMIC TILE.

Revisions:	Date
100% CONSTRUCTION DOCUMENTS FOR BID	04-12-13
95% CONSTRUCTION DOCUMENTS SUBMITTAL	03-12-13
50% CONSTRUCTION DOCUMENTS SUBMITTAL	02-08-13

CONSULTANTS:

ARCHITECT/ENGINEERS:

Kluber, Inc.
10 South Shumway
Batavia, Illinois 60510
tel. 630.406.1213
fax 630.406.9472
www.kluberinc.com

Kluber Architects + Engineers

Drawing Title: ROOM FINISH SCHEDULE
DOOR SCHEDULE

Approved: Project Director

Project Title: HINES BUILDING 37
O.I. AND T. FIELD OFFICES - PHASE 3
OFFICE AND RESTROOM RENOVATIONS

Location: VA OFFICE OF ACQUISITION AND LOGISTICS HINES, ILLINOIS

Date: 04-12-13 | Checked: CJH | Drawn: CJH

Project Number: 796-13-004
Building Number: 37
Drawing Number: 37 – A801
Dwg. 8 of 32

Office of Construction and Facilities Management
Department of Veterans Affairs

VA FORM 08-6231