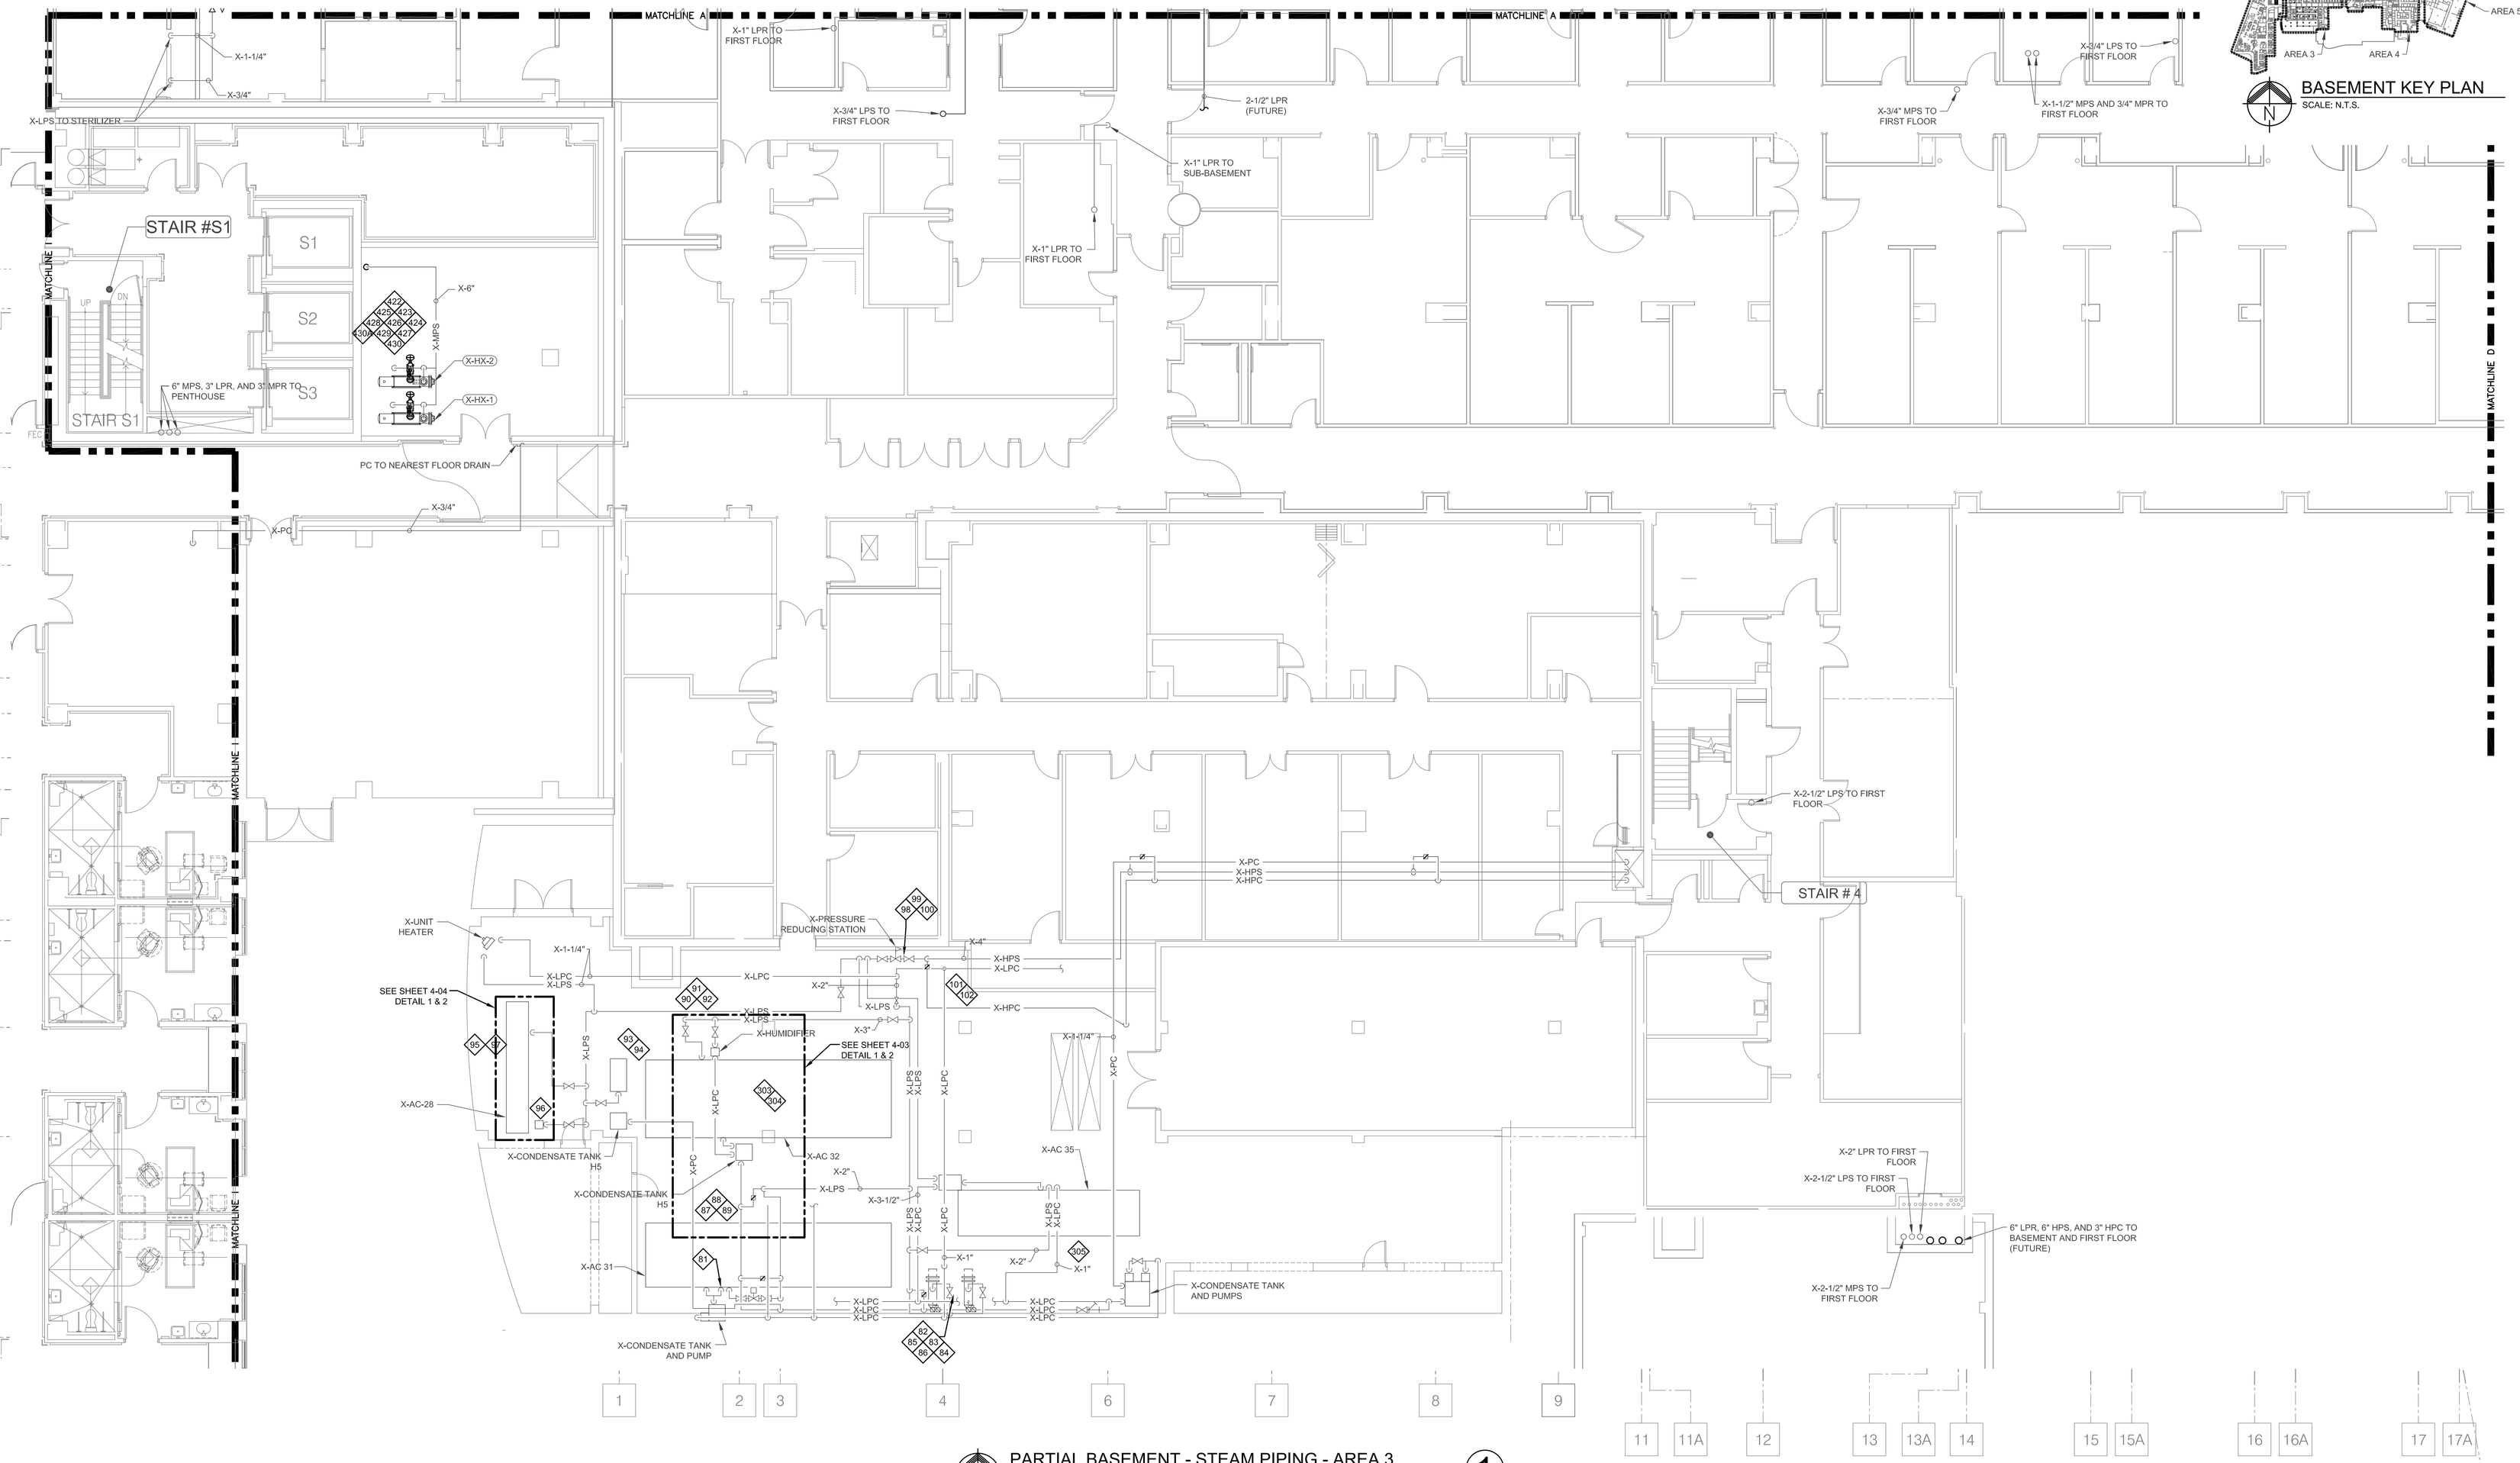

ISSUED FOR REBID	05-23-13
FINAL CD-SUBMISSION	12-21-12
95% SUBMISSION	11-30-12
65% SUBMISSION	11-16-12
Revisions:	**Date**

CONSULTANTS:

FREDRICK, FREDRICK & HELLER ENGINEERS, INC.
672 EAST ROYALTON ROAD
BROADVIEW HTS., OHIO 44147
TEL. (440) 546-9696
FAX: (440) 546-9699

STATE OF OHIO — BRIAN M. WOJCIWSKI 66625 — REGISTERED PROFESSIONAL ENGINEER

ARCHITECT:

Drawing Title	BASEMENT FLOOR PLAN AREA 3
Approved: Project Director	
Project Title	STEAM TRAP MONITORING, INSULATION AND PIPING UPGRADES
Location	VAMC - WADE PARK
Date	12-21-12
Checked	WFW
Drawn	JWF
Project Number	541-12-115
Building Number	1
Drawing Number	3-B-3

Office of Facilities Management

Department of Veterans Affairs

VA FORM 08-6231, OCT 1978