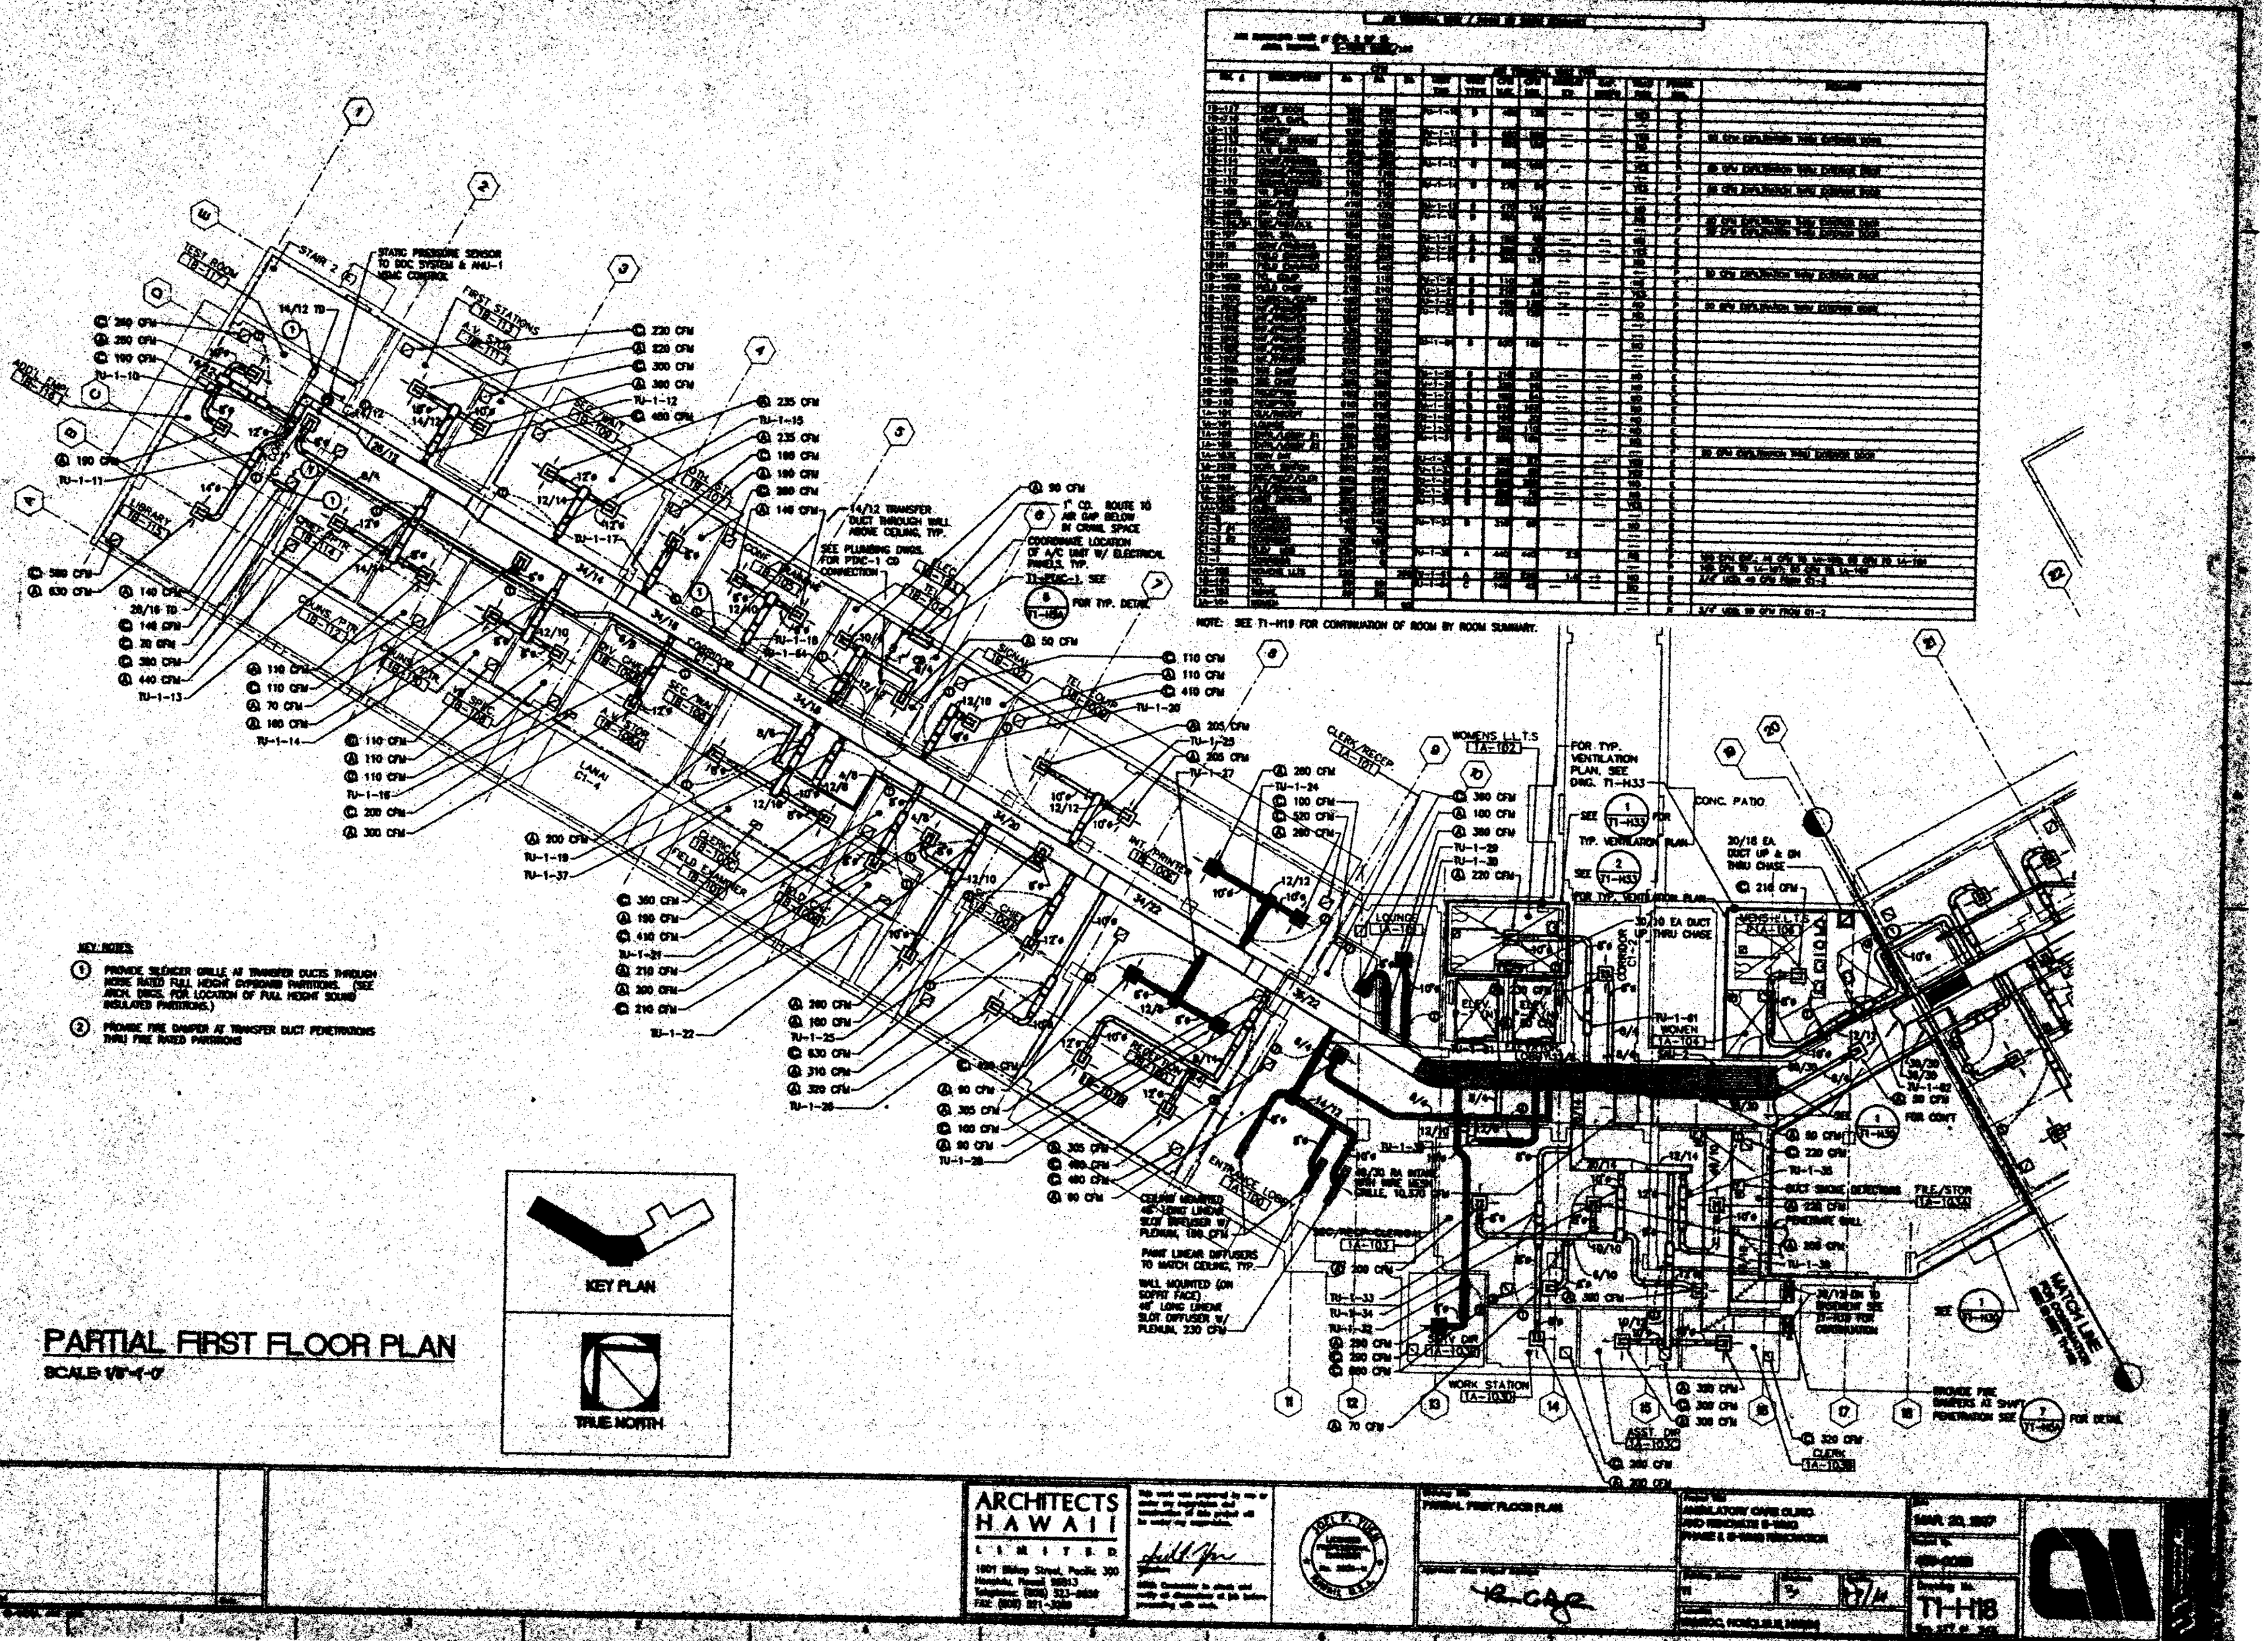

NOTE: SEE T1-H19 FOR CONTINUATION OF ROOM BY ROOM SUMMARY.

KEY NOTES:

1. PROVIDE SILENCER GRILLE AT TRANSFER DUCTS THROUGH NOISE RATED FULL HEIGHT EXPOSINED PARTITIONS. (SEE ARCH. DWGS. FOR LOCATION OF FULL HEIGHT SOUND INSULATED PARTITIONS.)
2. PROVIDE FIRE DAMPER AT TRANSFER DUCT PENETRATIONS THRU FIRE RATED PARTITIONS

KEY PLAN

TRUE NORTH

PARTIAL FIRST FLOOR PLAN

SCALE: 1/8"-1'-0"

ARCHITECTS HAWAII LIMITED
1001 Bishop Street, Pacific 300
Honolulu, Hawaii 96813
Telephone: (808) 523-4666
FAX: (808) 521-2288

SHEET NO. T1-H18

DATE: MAR. 20, 1997