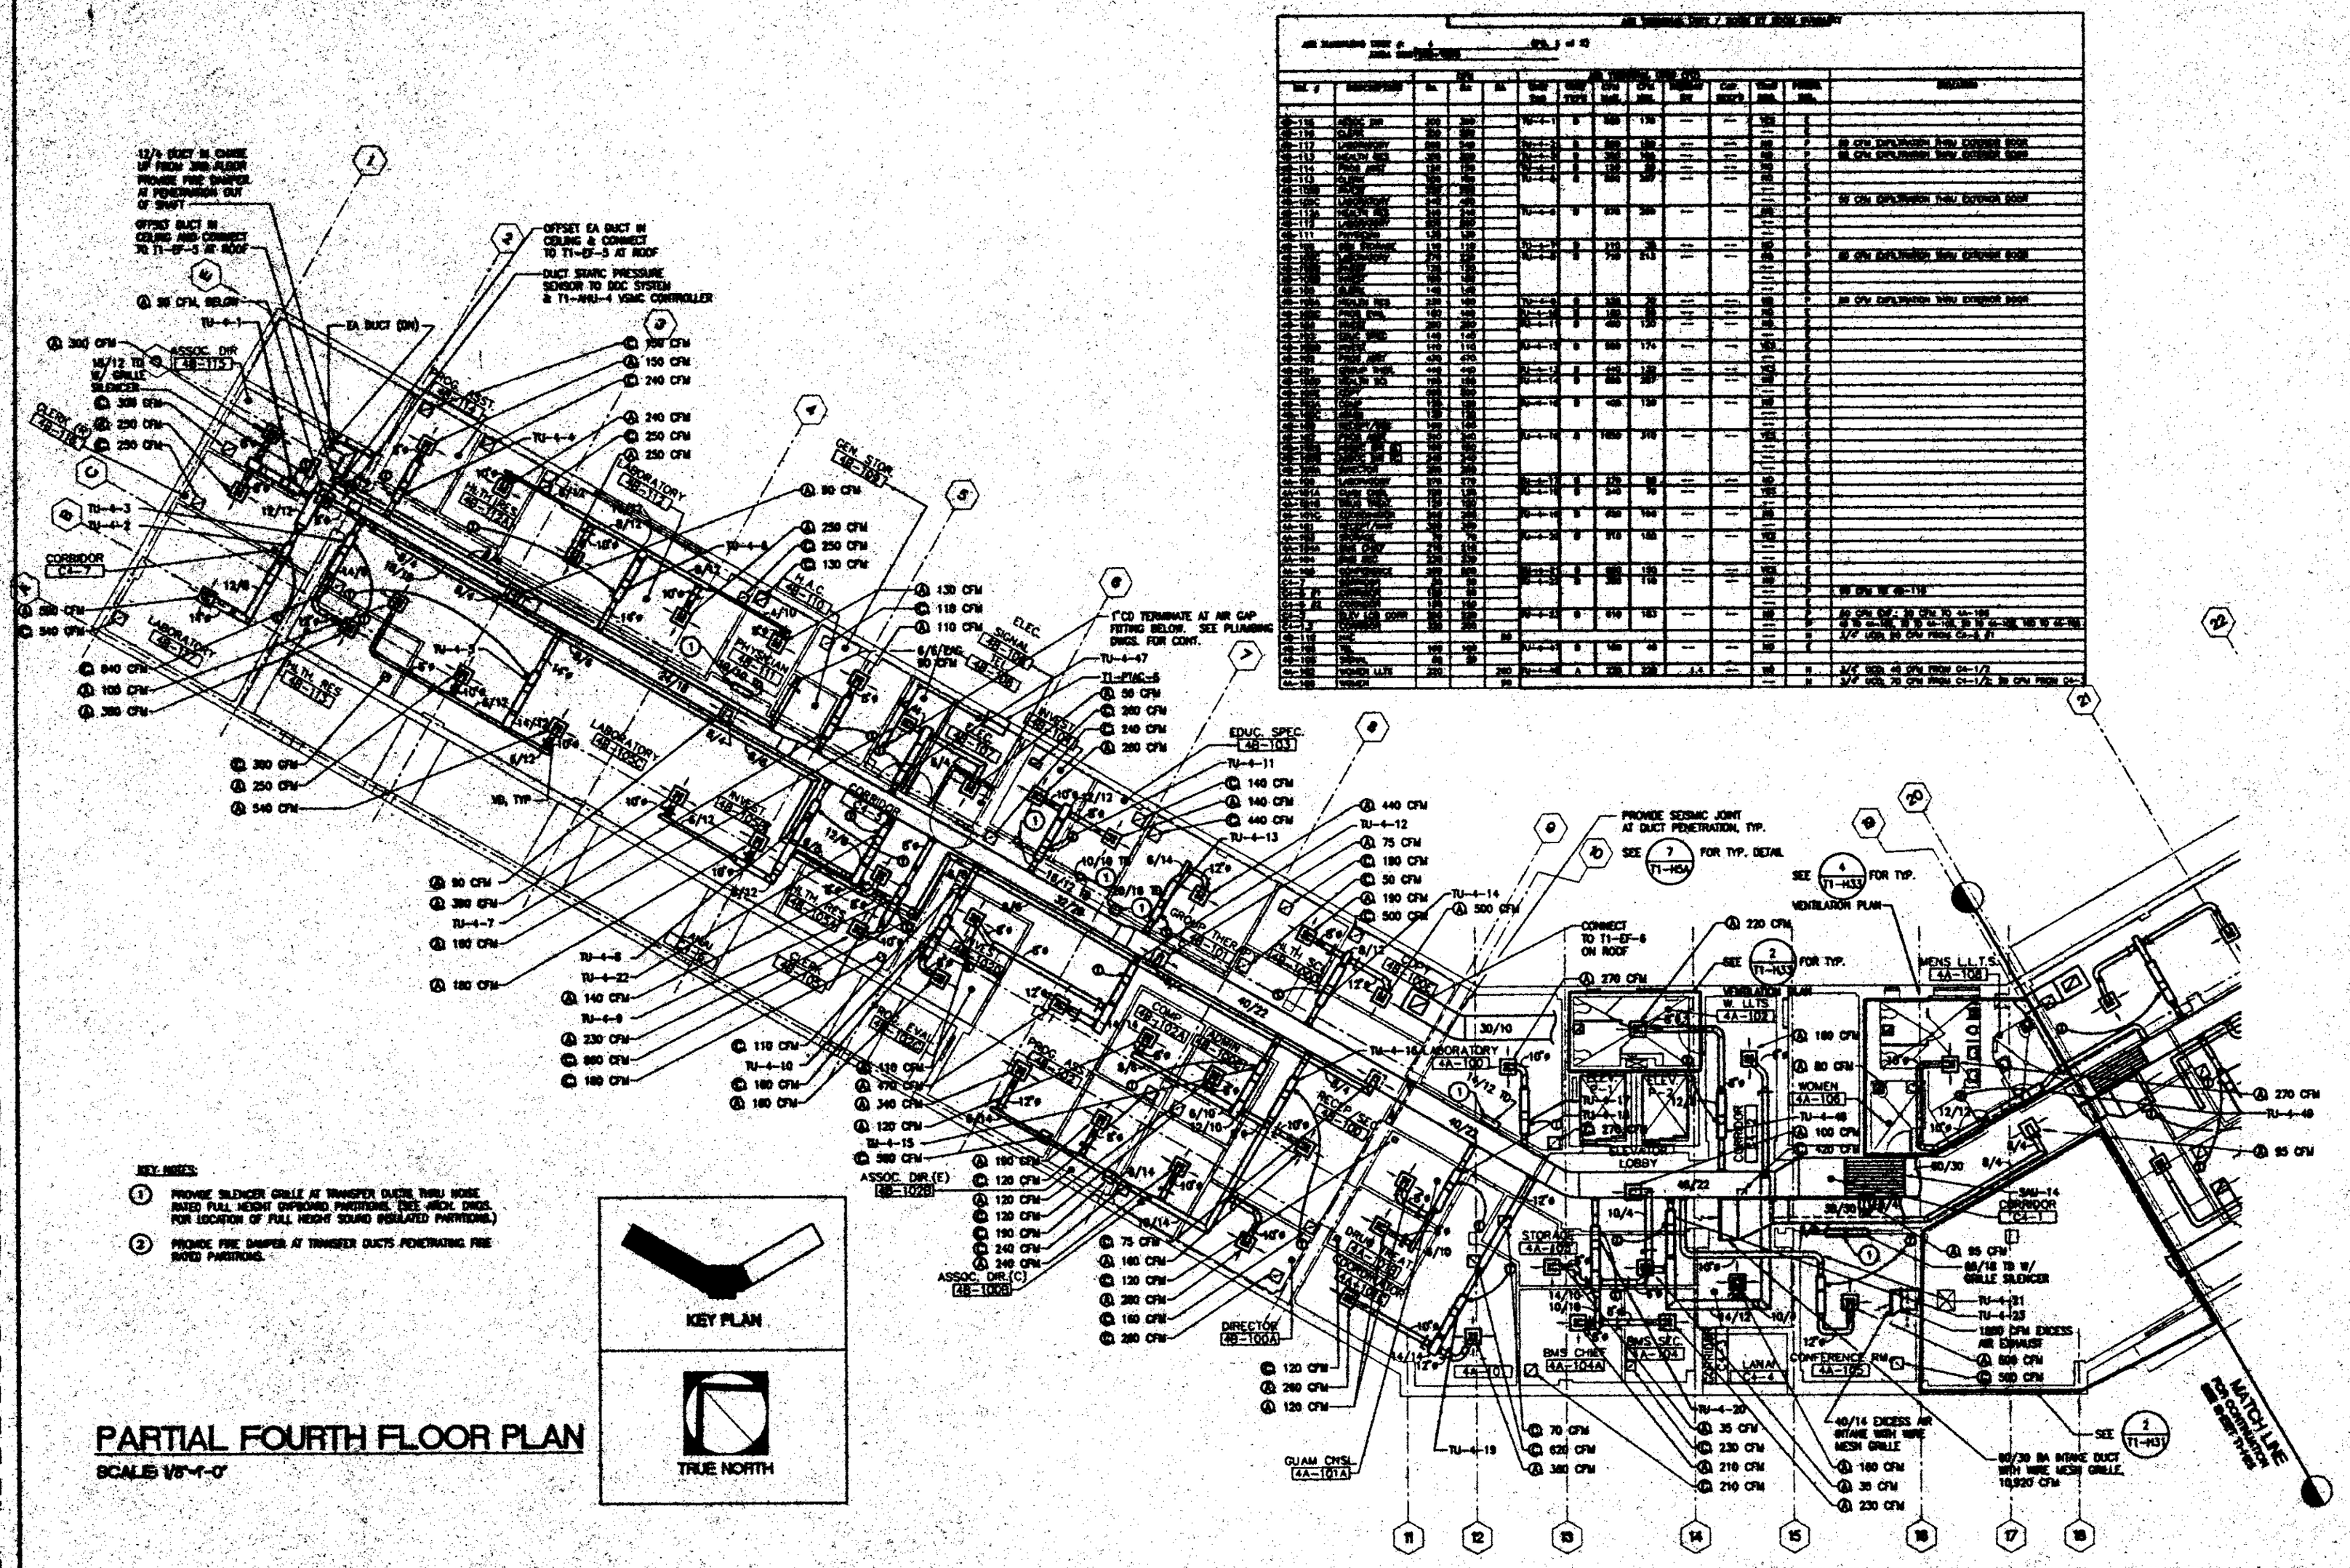

SYM. #	EQUIPMENT	AIR QUANTITIES										REMARKS
		CFM	OA	EA	DUCT SIZE	DUCT TYPE	DUCT LNGTH	DUCT DIA.	TAP SIZE	CAP SIZE	VALVE SIZE	