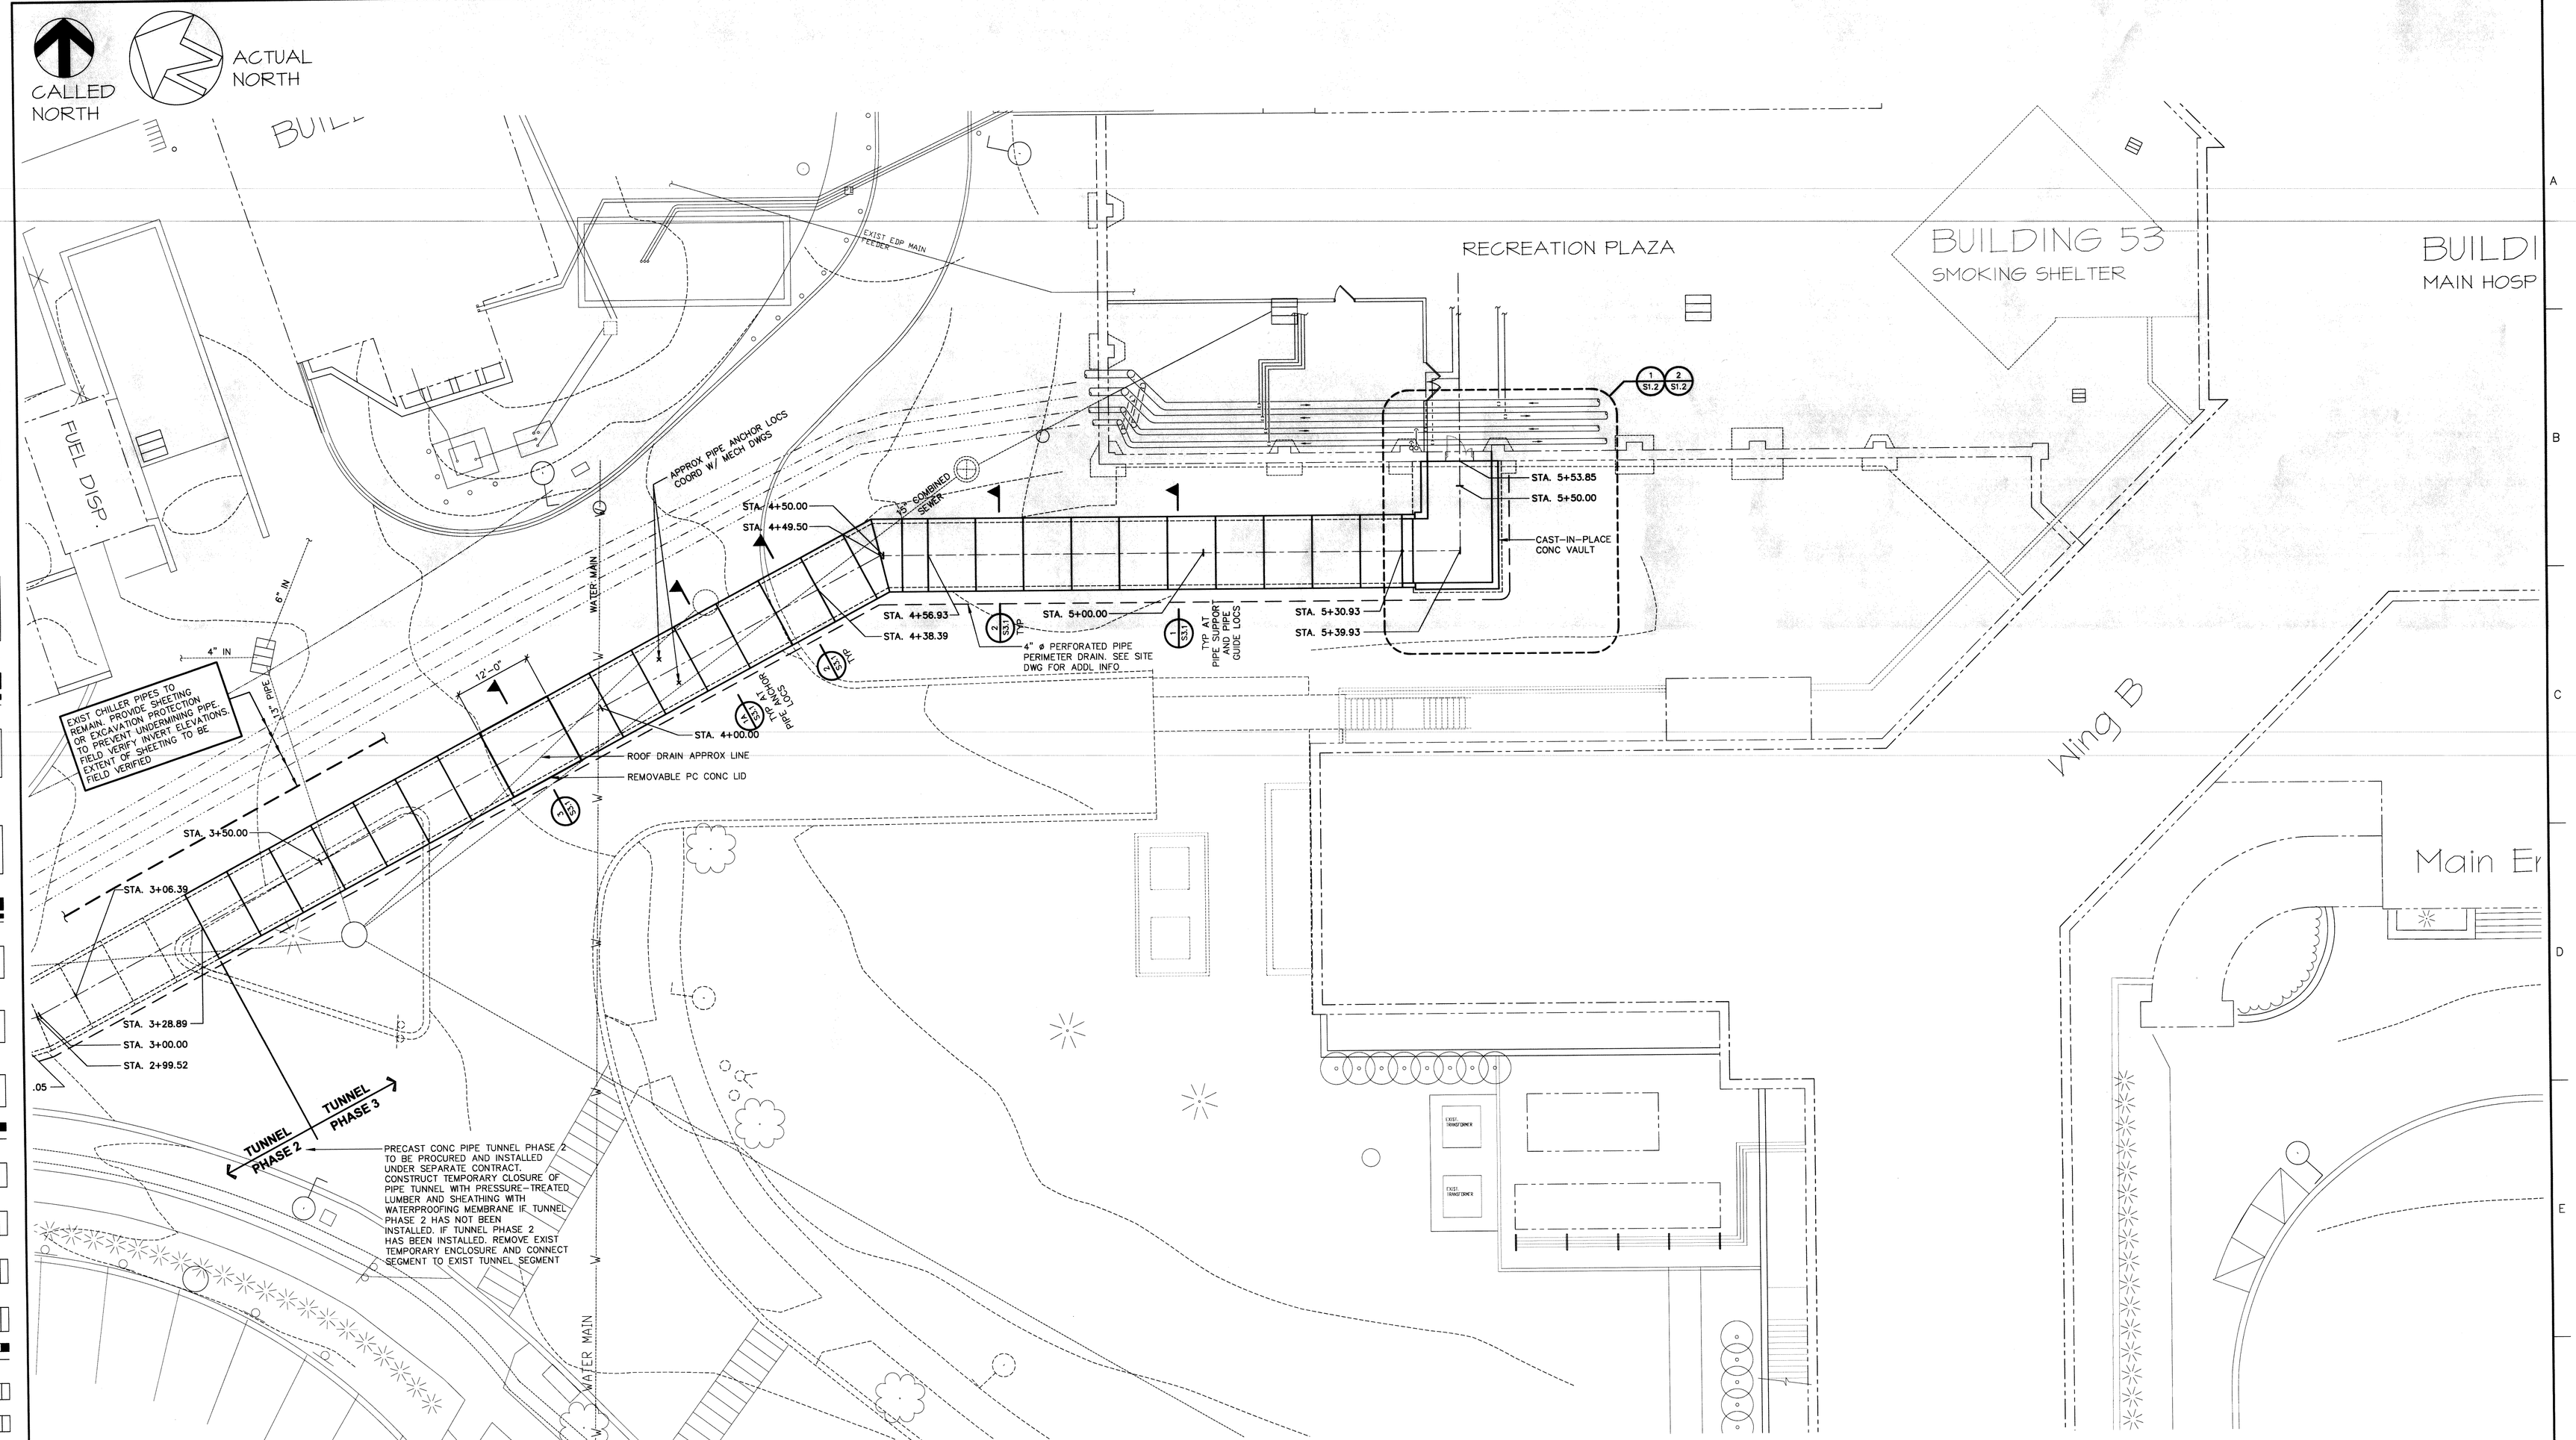

PIPE TUNNEL PLAN

SCALE: 1" = 10'-0"

NOTES:

1. SEE TUNNEL ELEVATION PROFILE SHOWN ON DRAWING S1.2
2. SITE AND MECHANICAL DRAWINGS FOR ADDITIONAL INFORMATION NOTIFY ENGINEER OF DISCREPANCIES BETWEEN SITE, MECHANICAL AND STRUCTURAL DRAWINGS.
3. PRECAST PIPE TUNNEL MANUFACTURER SHALL DESIGN PRECAST CONCRETE TUNNEL UNITS FOR LOADS INDICATED. SEE DRAWING S3.1 FOR PIPE TUNNEL LOAD SCHEDULE AND SECTIONS.
3. STA – INDICATES STATION ALONG LENGTH OF TUNNEL.
4. × × – INDICATES PIPE ANCHOR LOCATION. LOCATIONS ARE APPROXIMATE COORDINATE WITH MECHANICAL DRAWINGS. PROVIDE FRAME AS SHOWN IN 1A/S3.1.
5. CONTRACTOR SHALL PERFORM A SITE SURVEY TO CONFIRM DIMENSIONS AND ELEVATIONS BETWEEN EXISTING STRUCTURES PRIOR TO CASTING PRECAST SEGMENTS. NOTIFY ENGINEER OF DISCREPANCIES.

FINAL DESIGN (100%)
FULLY SPRINKLERED

Revisions: | Date

CONSULTANTS:

Quality Service Since 1944
FRIEDMAN FISHER ASSOCIATES, P.C.
CONSULTING ENGINEERS
22 Aviation Road, Albany, New York 12205
TEL (518) 456-7040 FAX (518) 456-7043
mail@friedmanfisher.com

RYAN-BIGGS ASSOCIATES, P.C.
257 Ushers Road, Clifton Park, NY 12205
T 518.406.5906 F 518.406.5914
www.ryanbiggs.com

EBERLIN AND EBERLIN, P.C.
31 SODOM ROAD, BREWSTER, NEW YORK 10509
CONSULTING ENGINEERS, PLANNERS, LANDSCAPE ARCHITECTS
845.582.0359 PHONE 845.279.2062 FAX

STATE OF NEW YORK — KEITH E. TWITCHELL — 056001 — LICENSED PROFESSIONAL ENGINEER

ARCHITECT/ENGINEERS:

Hyman Hayes
ASSOCIATES
6 WEMBLEY COURT, ALBANY, NEW YORK 12205
(518) 452-3470 (518) 452-3783 Fax
Over 20 years of quality architectural service
HHA Proj. 12072

Drawing Title: PIPE TUNNEL PLAN - PHASE 3

Approved Project Director:

Project Title: REPAIR HOT WATER LINES PHASE III Stratton VA Medical Center

Location: Albany, New York

Date: MAY 10, 2013 | Checked: NEW | Drawn: CGM

Project Number: VA 528A8-10-814

Building Number: -

Drawing Number: S1.1
Dwg. 10 of 19

Office of Construction and Facilities Management
Department of Veterans Affairs

10046.3

VA FORM 08-6231

F:\DWGS\10046-3S1-1.dwg, 5/9/2013 2:48:21 PM, CMixson

three inches = one foot
one and one half inches = one foot
one inch = one foot
three quarters inch = one foot
one half inch = one foot
three eighths inch = one foot
one quarter inch = one foot
one eighth inch = one foot