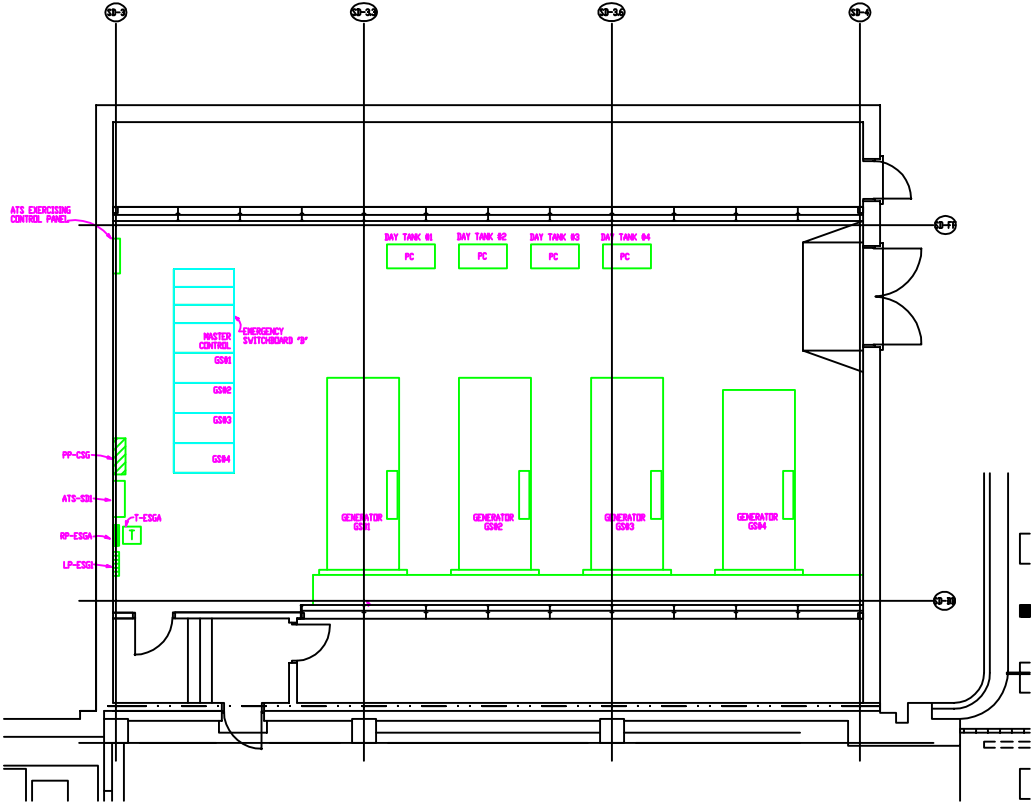
ATS EXERCISING CONTROL PANEL
DAY TANK #1
DAY TANK #2
DAY TANK #3
DAY TANK #4
PC
PC
PC
PC
MASTER CONTROL
EMERGENCY SWITCHBOARD "B"
GS#1
GS#2
GS#3
GS#4
PP-C3G
ATS-S3H
T-E3GA
RP-E3GA
LP-E3GA
T
GENERATOR GS#1
GENERATOR GS#2
GENERATOR GS#3
GENERATOR GS#4