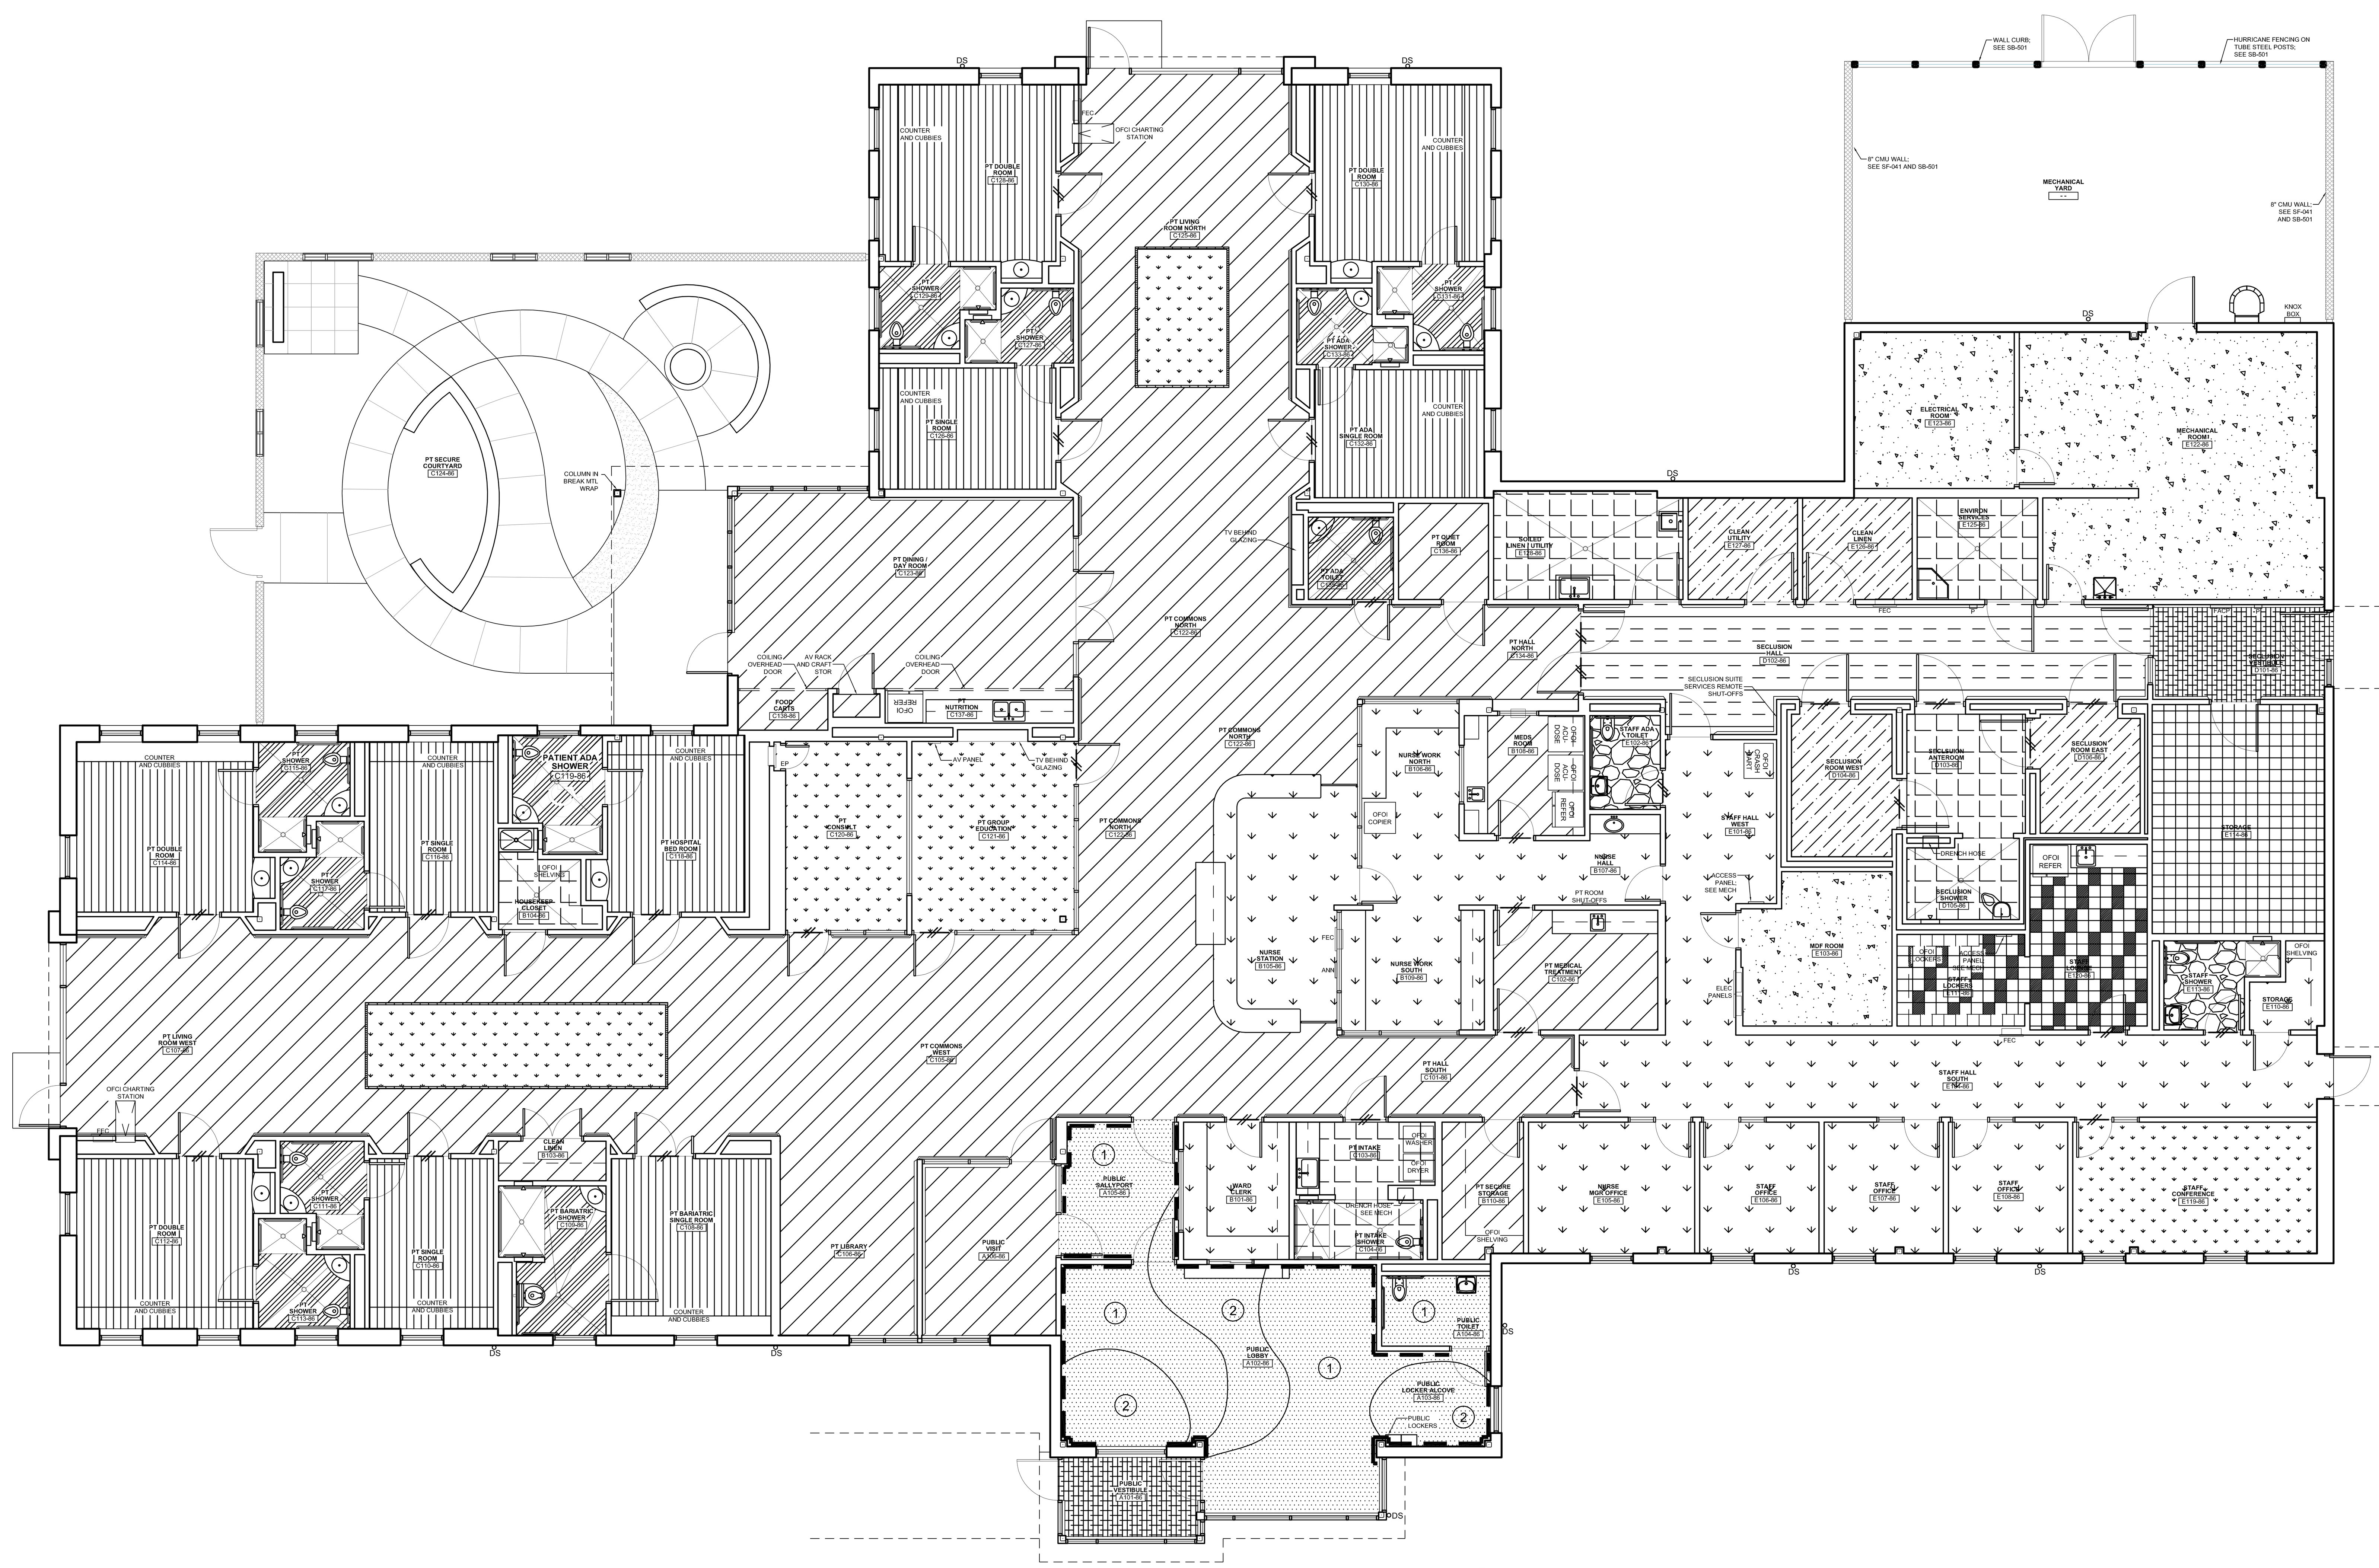

FLOOR FINISH LEGEND

SEE 09 06 02 FOR FULL DESCRIPTION

- WM-1
- PT-4
- VCT-1
- C
- VCT-1, VCT-2
- LN-CW
- THRESHOLD
- WFS1
- LN-S1
- PT-3
- CPT-1
- CPT2
- TER 1 & 2
- PT-1
- RES-1
- LN-S2
- REDUCER STRIP

1 FLOOR FINISH PLAN

SCALE: 1/8" = 1'-0"

NORTH

Revisions	Date

CONSULTANT

PELLITIER & PELLITIER
P.O. Box 5512
Eugene, OR 97405
(541) 484-2045
(541) 484-0518 FAX
office@pellitier.com

STAMP

ARCHITECT

Tina Ely Architect
2915 Wingate Street / Eugene, OR 97408
541.521.2477 / Tina.Ely@comcast.net
www.TinaElyArch.com

Drawing Title: FLOOR FINISH PLAN

Approved: Project Director

Project Title: SEISMIC REPLACEMENT BLDG 2 PHASE 1 MINOR ACUTE PSYCHIATRIC WARD

Location: ROSEBURG, OREGON

Date: 31 MAY 2013 | Checked: MP | Drawn: SA

VA Project Number: 653-322

Building Number: 086

Sheet Number: FS-101

OFFICE OF CONSTRUCTION AND FACILITIES MANAGEMENT

Department of Veterans Affairs

VA FORM 08-6231