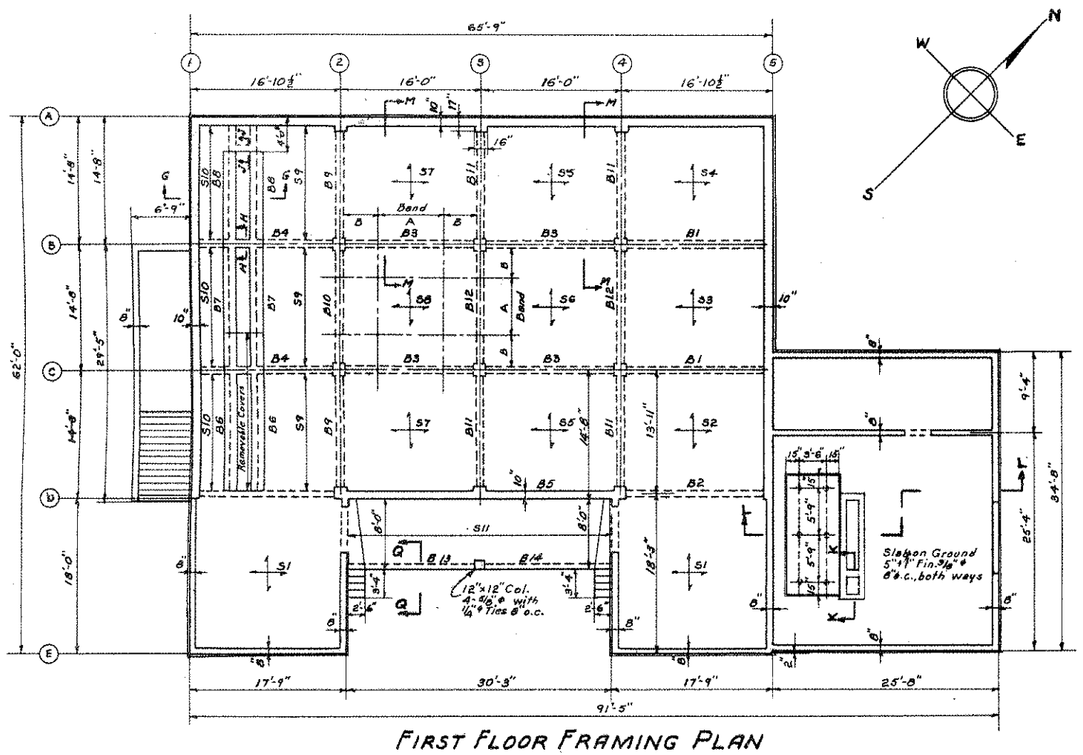

FIRST FLOOR FRAMING PLAN

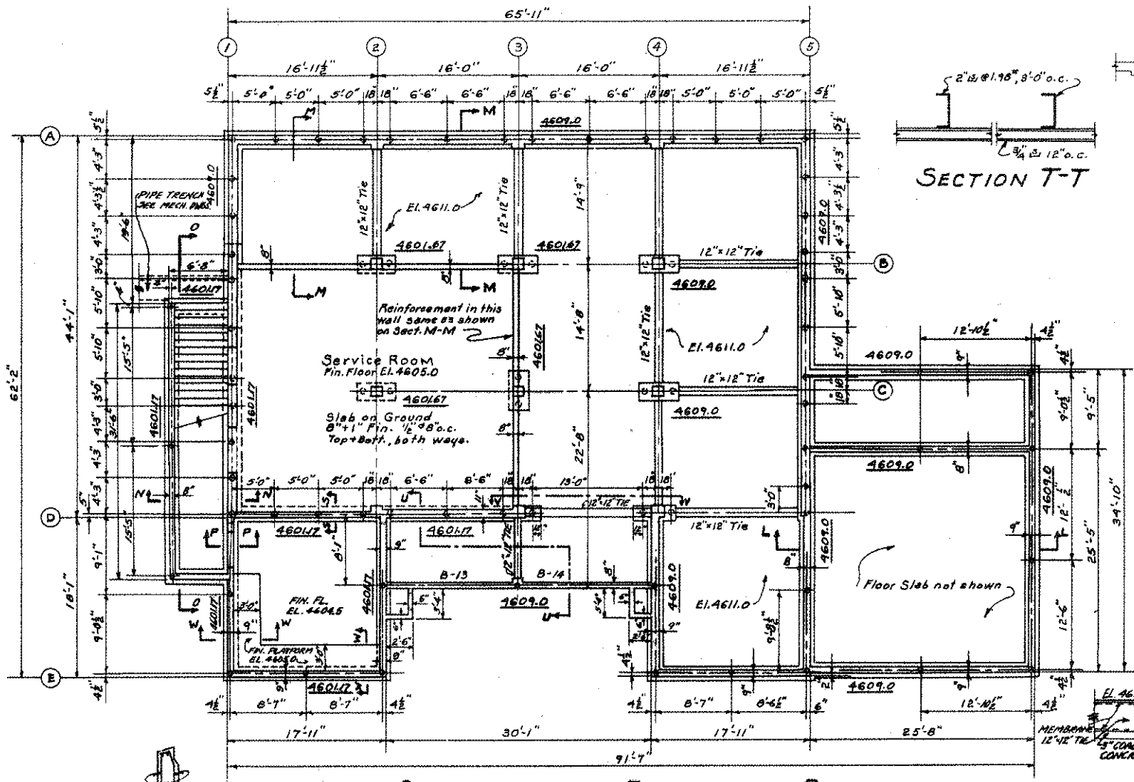

BASEMENT AND FOUNDATION PLAN

Elevations shown thus 4602.0 indicate bottom of pile cap.

SECTION T-T

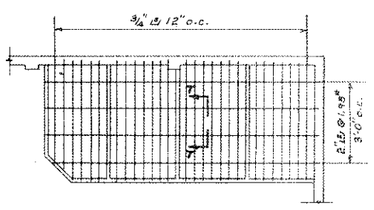

CEILING FRAMING PLAN

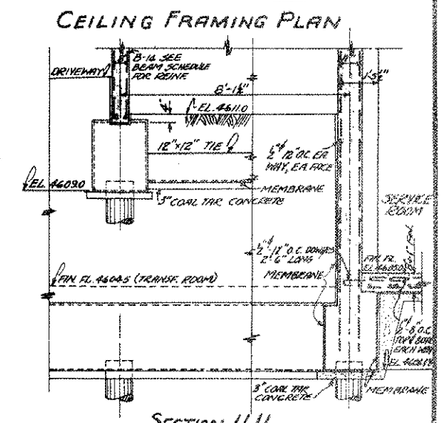

SECTION U-U

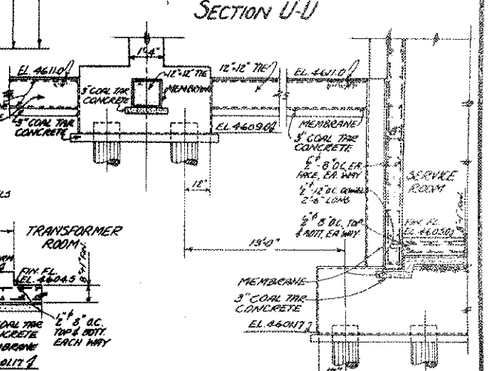

SECTION V-V

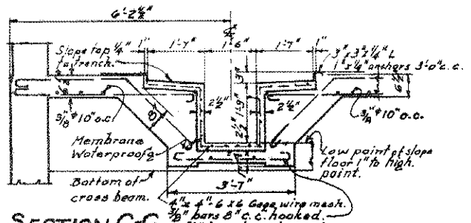

SECTION G-G

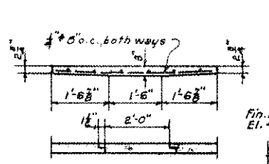

REMOVABLE COVERS

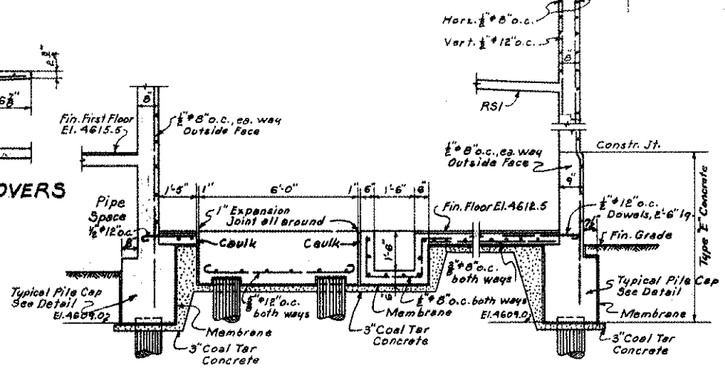

SECTION L-L

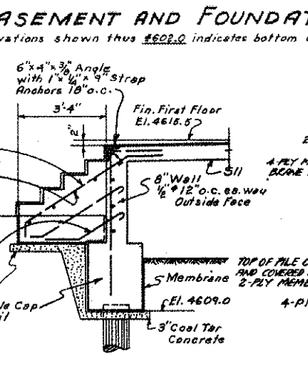

SECTION Q-Q

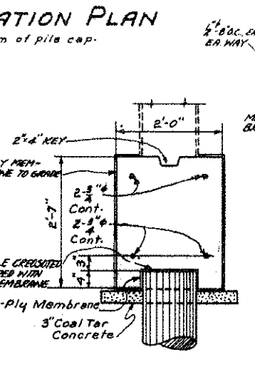

SECTION W-W

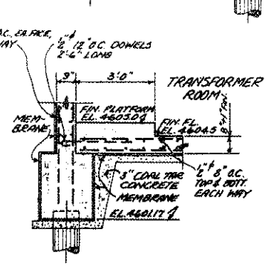

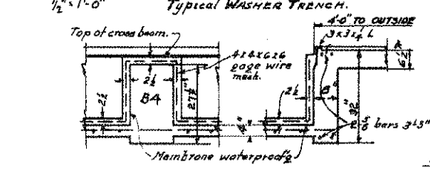

SECTION H-H

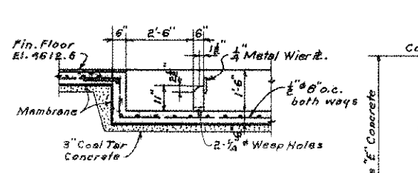

SECTION K-K

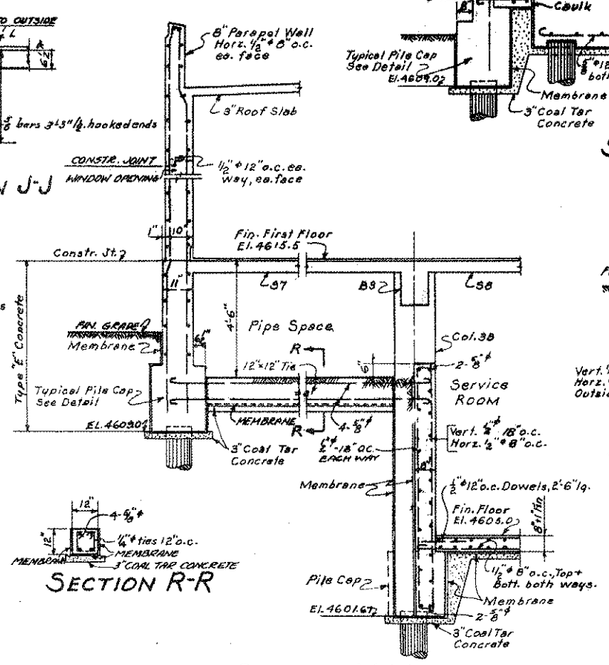

SECTION J-J

SECTION M-M

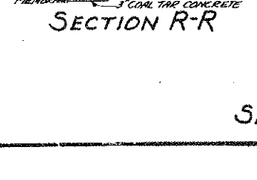

SECTION R-R

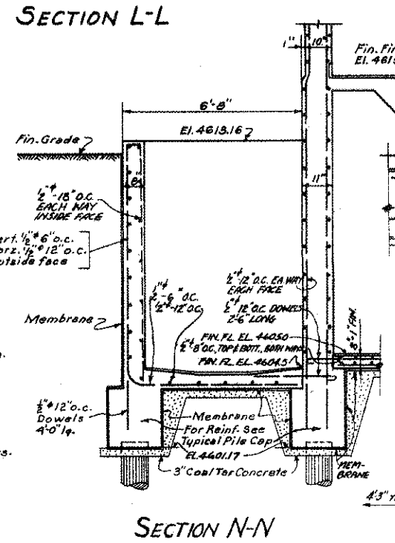

SECTION N-N

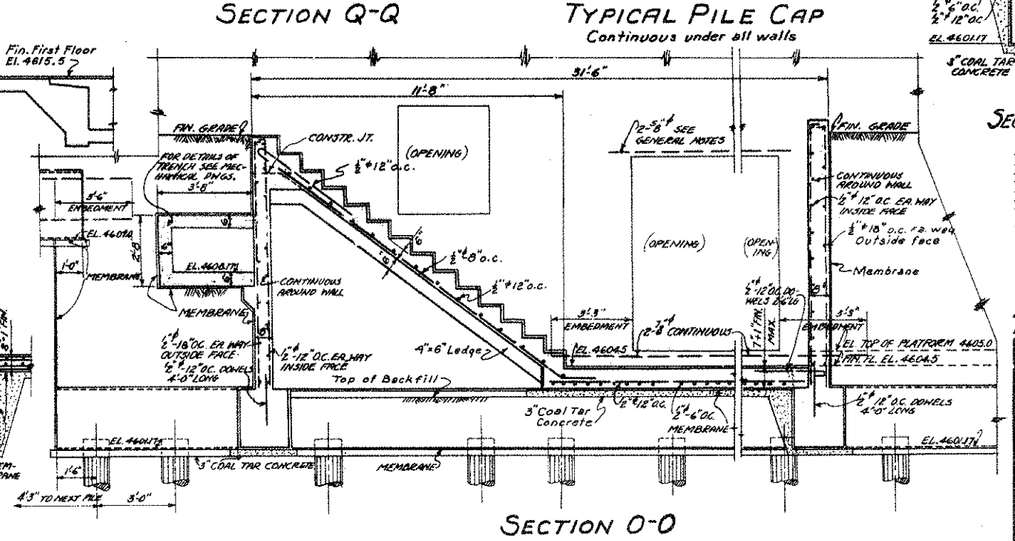

SECTION O-O

TYPICAL PILE CAP

Continuous under all walls

SECTION P-P

SECTION S-S

NOTES:

FOR GENERAL NOTES, SEE DRAWING 1-55.
FOR WALL REINFORCING AND DETAILS, WHERE NOT SHOWN, SEE DRAWING 1-52.
FOR DETAILS OF MEMBRANE PROTECTION, SEE DRAWING 1-52.
FOR DETAILS OF INDIVIDUAL PILE CAPS, SEE DRAWING 1-60.
PILES ARE DESIGNED FOR LOAD OF 20 TONS.
TYPE 'A' CAN CRETE TO BE USED FOR BASEMENT FLOOR AND AT THE WORK AS INDICATED.
ALL CONCRETE PILE CAPS, SLABS ON GRADE, RETAINING WALLS AND CURBS, ALL EXPOSED WALLS BELOW FINISH FLOOR AND ALL CONCRETE SET-TING BELOW GRADE TO BE TYPE 'F'.
ALL OTHER CONCRETE WORK, UNLESS OTHERWISE SPECIFICALLY NOTED OR SPECIFIED, TO BE TYPE 'B'.

Basement, Foundation, First Floor Framing Plans and Details.

VETERANS ADMINISTRATION
WASHINGTON, D. C.

APPROVED: Omar N. Bradley, ADMINISTRATOR
Odis W. Snyder, ASSISTANT ADMINISTRATOR
John J. Rockefeller, DIRECTOR OF CONSTRUCTION
L. E. Jacobsen, CHIEF, TECHNICAL DIVISION

LAUNDRY BUILDING NO. 13
VETERANS ADMINISTRATION
GRAND JUNCTION, COLO.

	REVISIONS	NUMBER
Drawn G.B.H.		
Traced G.B.H.		13-4
Sect. Chf. [illegible]		
Date JULY 1, 1946		SHEET 4 OF 8
Subdivision Chief [illegible]		Proj. No. 2251

8050