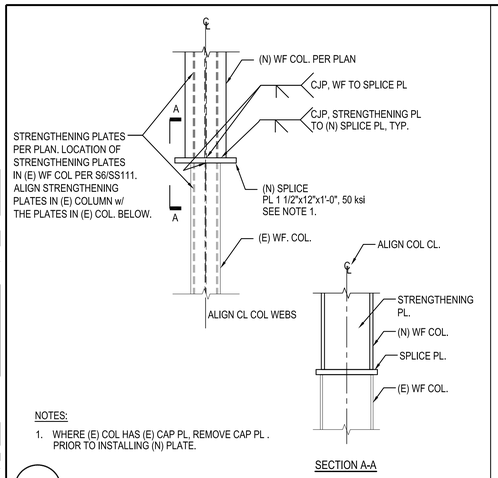

NOTES:

1. WHERE (E) COL HAS (E) CAP PL, REMOVE CAP PL . PRIOR TO INSTALLING (N) PLATE.

13 (E) TO (N) COL. SPLICE

1" = 1'-0"

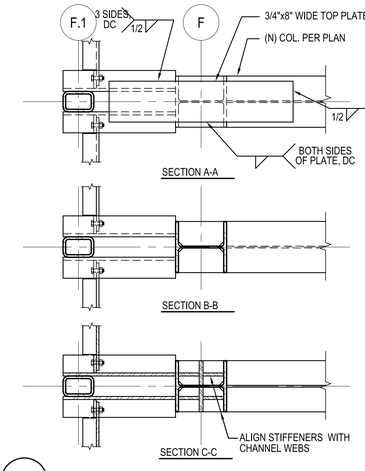

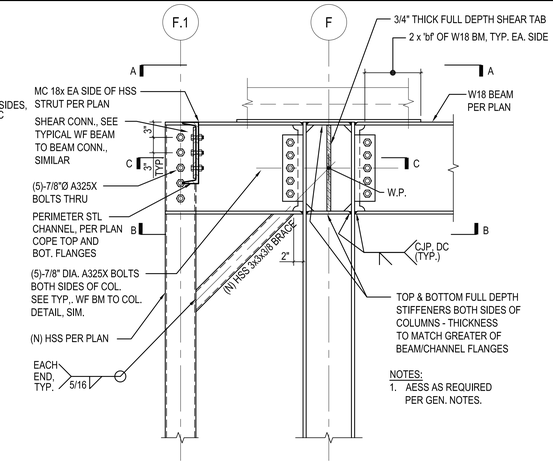

NOTES:

1. AESS AS REQUIRED PER GEN. NOTES.

10 DETAIL

1" = 1'-0"

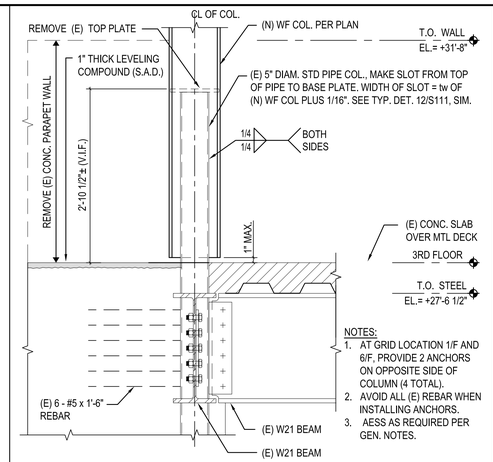

NOTES:

1. AT GRID LOCATION 1/F AND 6/F, PROVIDE 2 ANCHORS ON OPPOSITE SIDE OF COLUMN (4 TOTAL).
2. AVOID ALL (E) REBAR WHEN INSTALLING ANCHORS.
3. AESS AS REQUIRED PER GEN. NOTES.

4 (N) COL. CONN. TO TOP PL DETAIL

N.T.S.

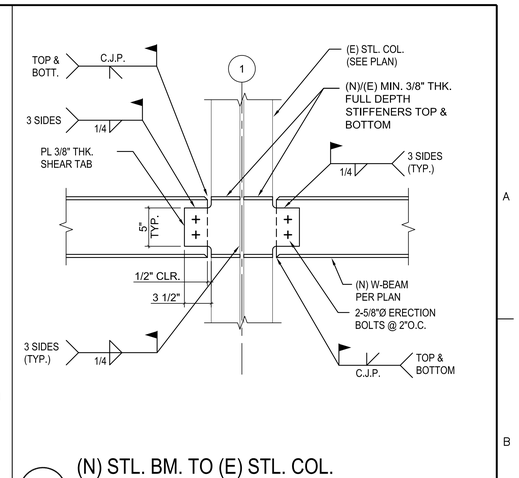

1 (N) STL. BM. TO (E) STL. COL. MOMENT CONNECTION - MINOR AXIS

N.T.S.

NOTES:

1. SEE 12/- FOR ALL INFO NOT SHOWN, SIMILAR.

15 SHADING DEVICE SUPPORT AT EAST WALL FROM LINES 1 TO 2 AND 5 TO 6

1" = 1'-0"

12 SHAING DEVICE SUPPORT AT EAST WALL FROM LINE 2 TO LINE 5

1" = 1'-0"

NOTE:
SEE 12/- FOR ALL INFO. NOT SHOWN, SIMILAR.

6 SHADING DEVICE - INTERMEDIATE SUPPORT

1" = 1'-0"

NOTE:
SEE 12/- FOR ALL INFO. NOT SHOWN, SIMILAR.

3 SHADING DEVICE - INTERMEDIATE SUPPORT

1" = 1'-0"

Revisions	Date
2	7/25/13
1	7/22/13

CONSULTANTS:

Degenkolb

DEGENKOLB ENGINEERS
235 Montgomery Street, Suite 500
San Francisco, CA 94104
415.392.6952 *Phone*
415.544.0782 *Fax*
www.degenkolb.com
B0584020.00

REGISTERED PROFESSIONAL ENGINEER — ROBERT M. GRAY — No. S413 — EXP. 6/30/15 — STRUCTURAL — STATE OF CALIFORNIA

ARCHITECT/ENGINEERS:

HMC Architects
1827 E. Fir Avenue, Studio 103 / Fresno, CA 93720
T 559 322 2444 / www.hmcarchitects.com

LICENSED ARCHITECT — STEVEN M. GRAY — No. C-24897 — REN. 07-31-15 — STATE OF CALIFORNIA

Drawing Title: STEEL DETAILS

Approved: Project Director

Project Title: BUILDING 24 SEISMIC CORRECTION AND ADDITION

Location: VAMC FRESNO, CA

Date: March 12, 2013 | **Checked:** WG | **Drawn:** MAM/KM

Project Number: 570-215

Building Number: 24

Drawing Number: SS515

Dwg. 28 of 176

Office of Construction and Facilities Management

Department of Veterans Affairs

VA FORM 08-6231