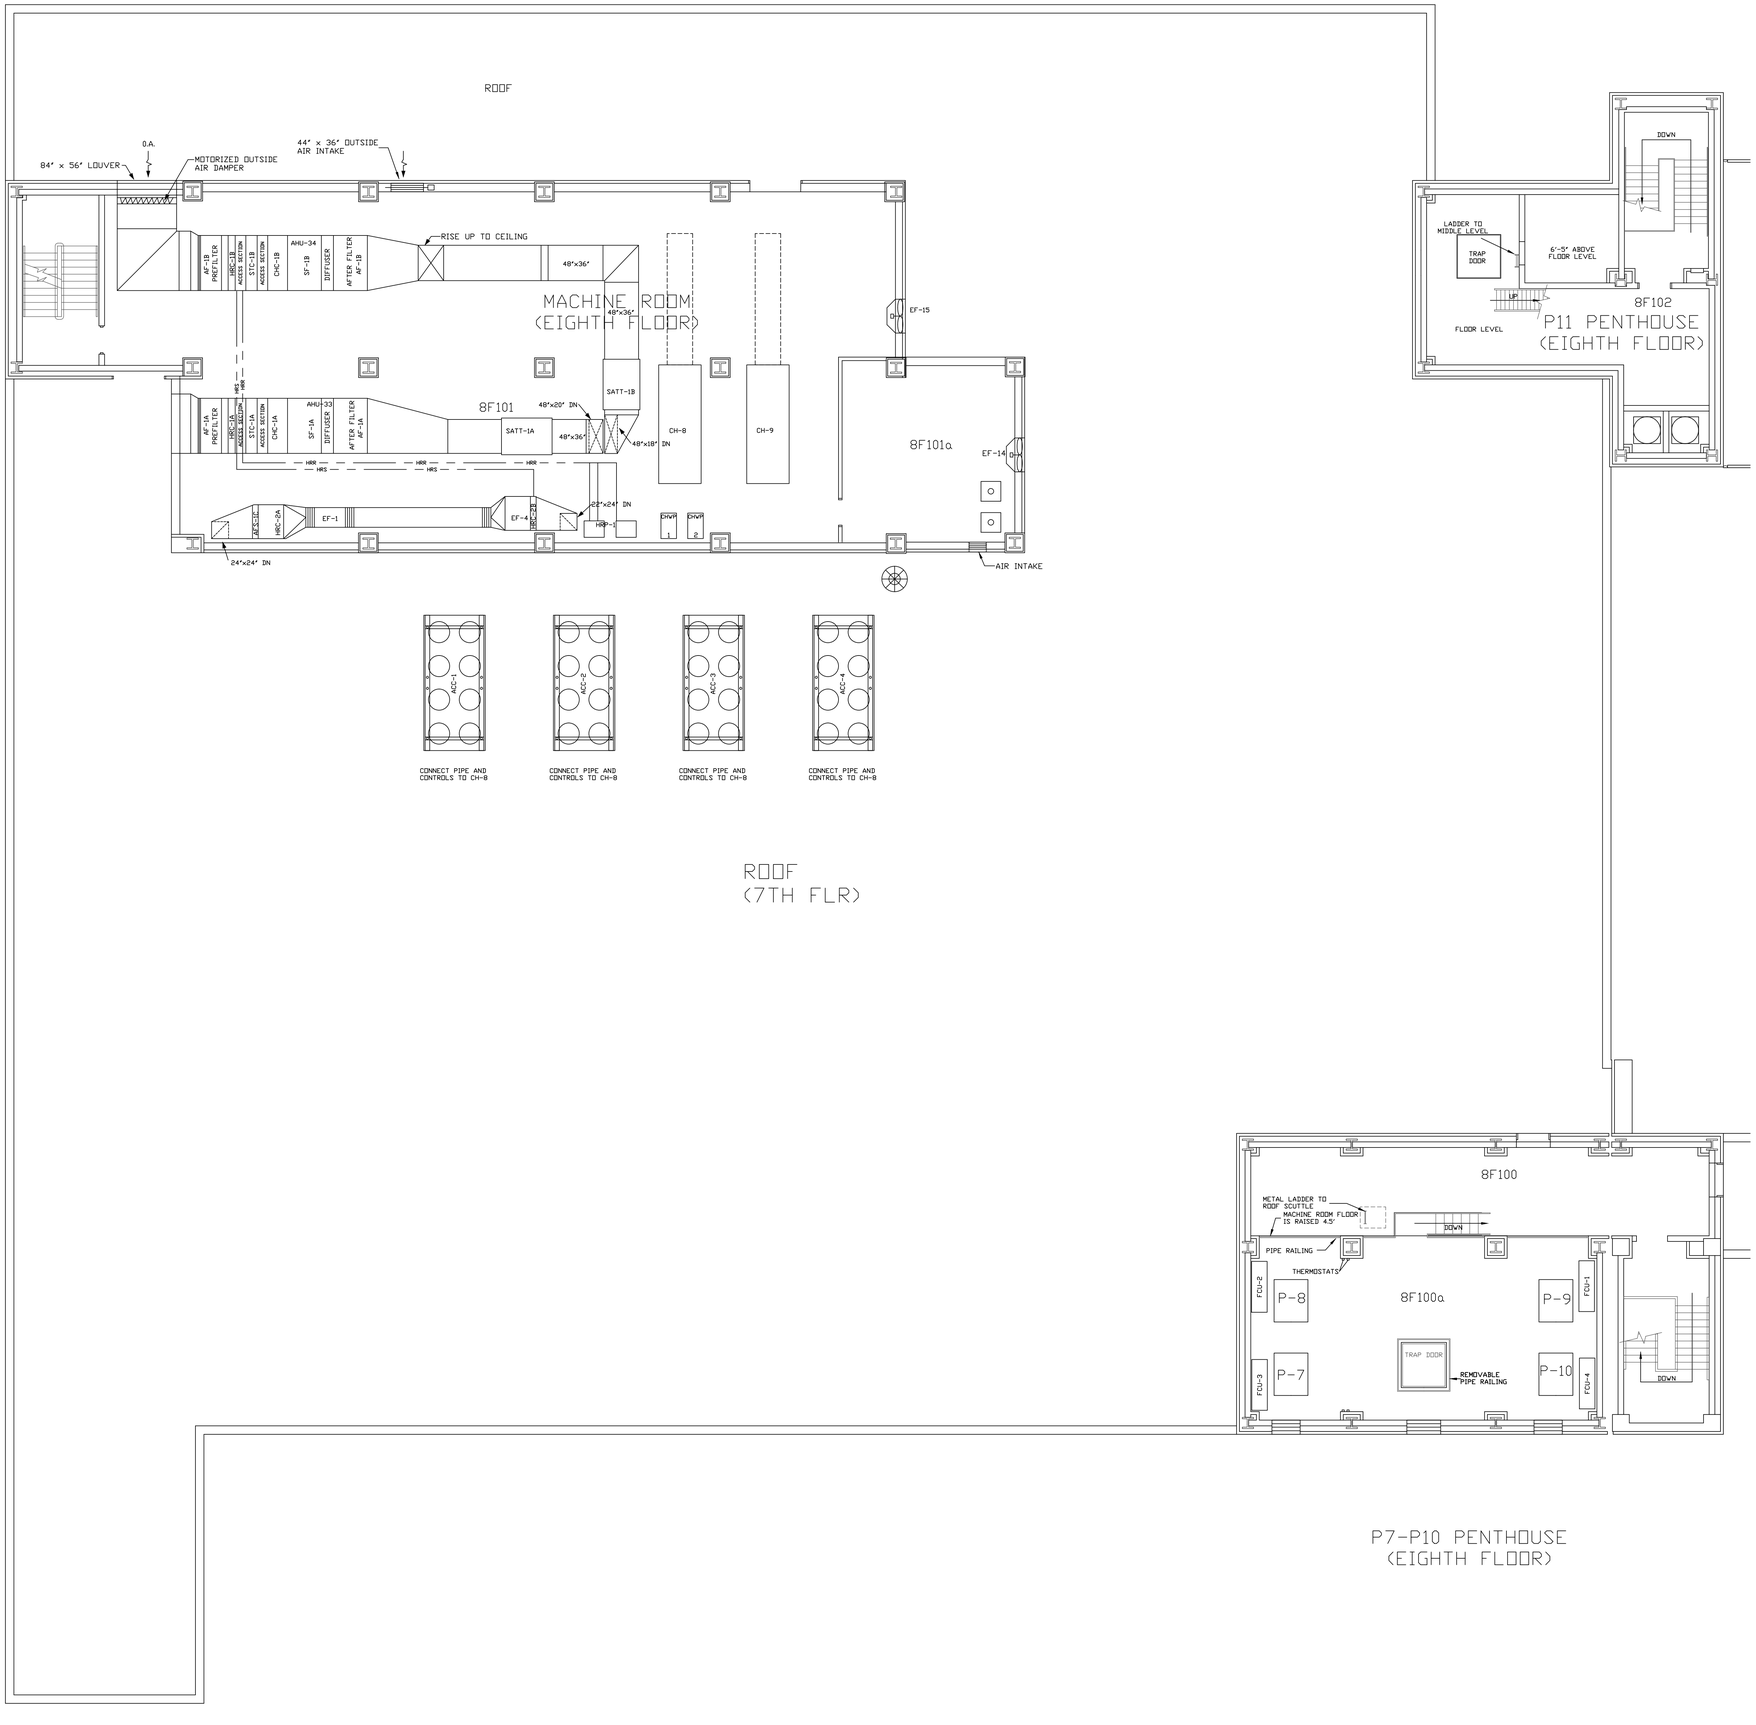
ROOF
O.A.
84" × 56" LOUVER
MOTORIZED OUTSIDE AIR DAMPER
44" × 36" OUTSIDE AIR INTAKE
RISE UP TO CEILING
AF-1B
PREFILTER
HRC-1B
ACCESS SECTION
SATT-1B
ACCESS SECTION
CHC-1B
AHU-34
SF-1B
DIFFUSER
AFTER FILTER
AF-1B
48"×36"
MACHINE ROOM
(EIGHTH FLOOR)
48"×36"
CF-15
SATT-1B
CH-8
CH-9
8F101
48"×20" IN
SATT-1A
48"×36"
48"×18" IN
AF-1A
PREFILTER
HRC-1A
ACCESS SECTION
SATT-1A
ACCESS SECTION
CHC-1A
AHU-33
SF-1A
DIFFUSER
AFTER FILTER
AF-1A
HRR
HRS
8F101a
EF-14
EF-1
HRC-2C
HRC-2A
EF-4
HRC-2B
24"×24" IN
HRP-1
CHWR 1
CHWR 2
24"×24" IN
AIR INTAKE
AC-1
AC-2
AC-3
AC-4
CONNECT PIPE AND CONTROLS TO CH-8
CONNECT PIPE AND CONTROLS TO CH-8
CONNECT PIPE AND CONTROLS TO CH-8
CONNECT PIPE AND CONTROLS TO CH-8
ROOF
(7TH FLR)
DOWN
LADDER TO MIDDLE LEVEL
TRAP DOOR
6'-5" ABOVE FLOOR LEVEL
UP
FLOOR LEVEL
8F102
P11 PENTHOUSE
(EIGHTH FLOOR)
8F100
METAL LADDER TO ROOF SCUTTLE
MACHINE ROOM FLOOR IS RAISED 4.5'
DOWN
PIPE RAILING
THERMOSTATS
FCU-2
P-8
8F100a
P-9
FCU-1
TRAP DOOR
REMOVABLE PIPE RAILING
FCU-3
P-7
P-10
FCU-4
DOWN
P7-P10 PENTHOUSE
(EIGHTH FLOOR)