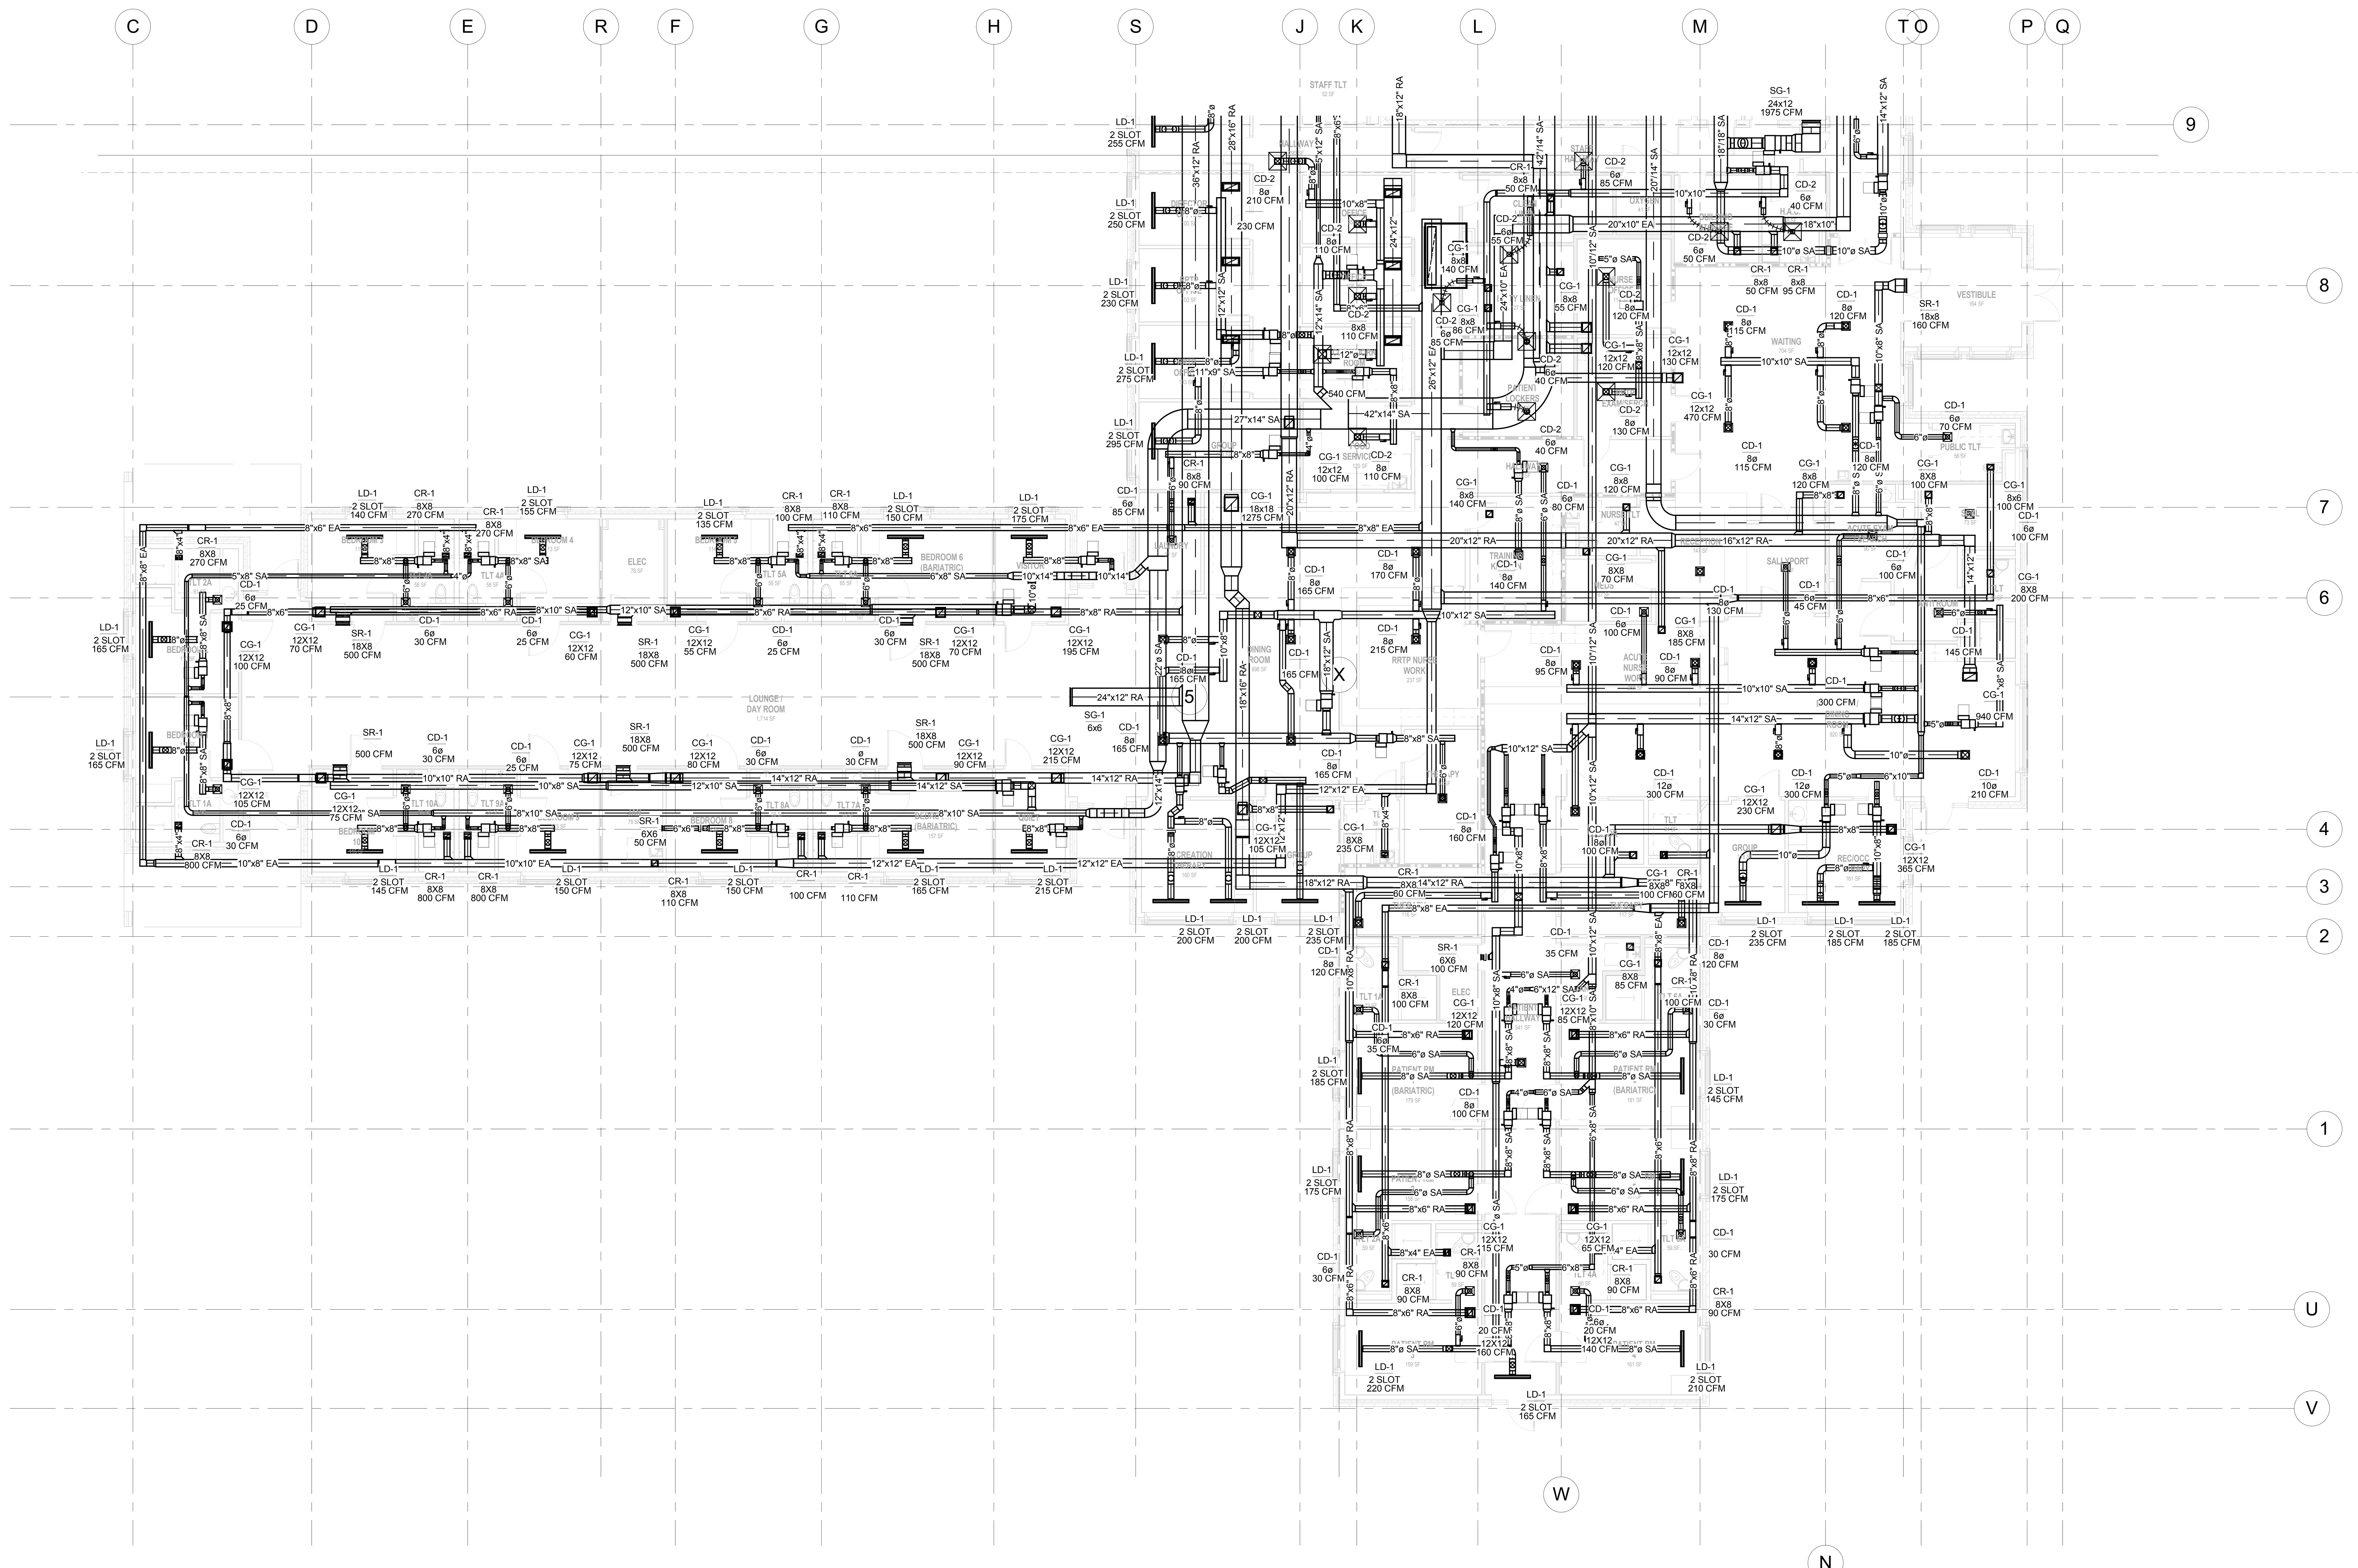

AREA A Dependent (2) on LM HVAC LEVEL
1 for plotting
1/8" = 1'-0"

CONSTRUCTION DOCUMENTS

Revisions:	Date

CONSULTANTS:

LEO A DALY — PLANNING ARCHITECTURE ENGINEERING INTERIORS — EST. 1915

ARCHITECT/ENGINEERS:

AES Group Inc.

11031 S. Pikes Peak Dr. #202
Parker, Colorado 80138
Ph: (303) 841-3922
Fax: (303) 841-3772

Drawing Title: AREA A HVAC PLAN

Approved: Project Director

Project Title: MENTAL HEALTH BUILDING CHEYENNE VAMC

Location: CHEYENNE, WY

Date: JULY 2012

Checked

Drawn

Project Number: VA259-C-1033

Building Number

Drawing Number: RM101

Office of Construction and Facilities Management

Department of Veterans Affairs

VA FORM 08-6231